*REF-plan06

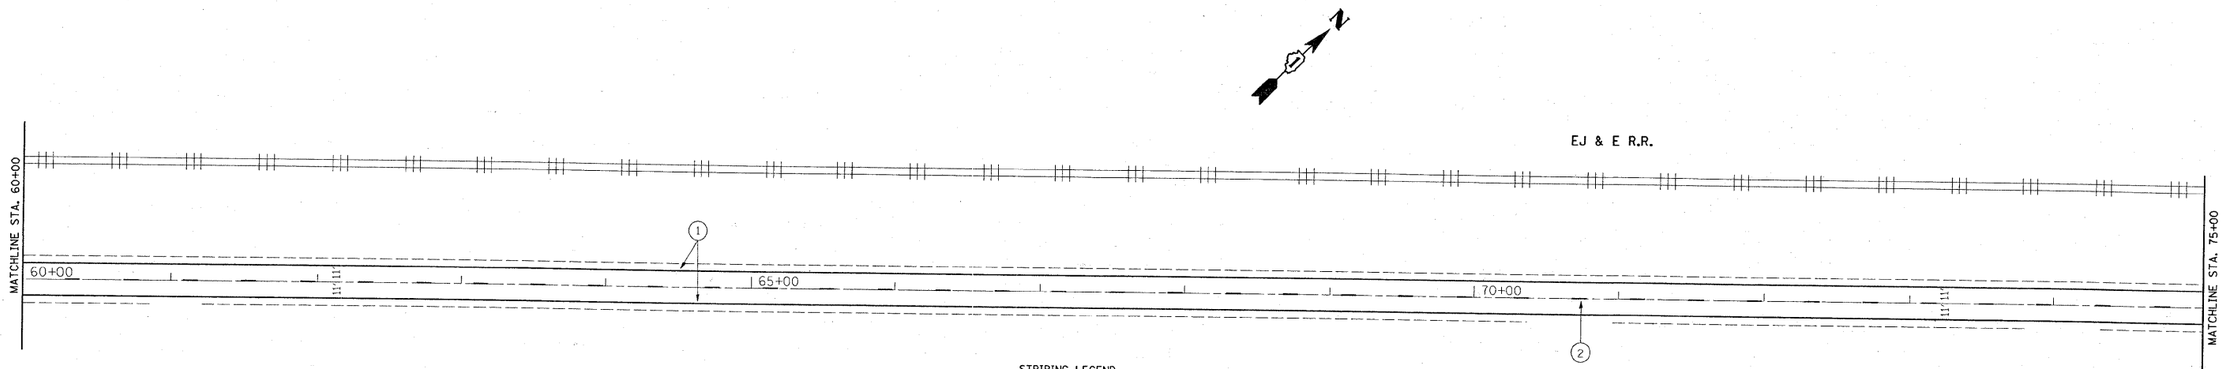

STRIPING LEGEND

1. 4" EDGE LINE - WHITE
2. 4" SKIP DASH CENTERLINE - YELLOW
3. 4" SOLID CENTERLINE - YELLOW
4. 4" DOUBLE - YELLOW
5. 6" TURN LANE - WHITE
6. LETTERS & SYMBOLS - WHITE
7. 24" STOP BAR - WHITE
8. 8" ISLAND OUTLINE - WHITE
9. 12" DIAGONALS - YELLOW

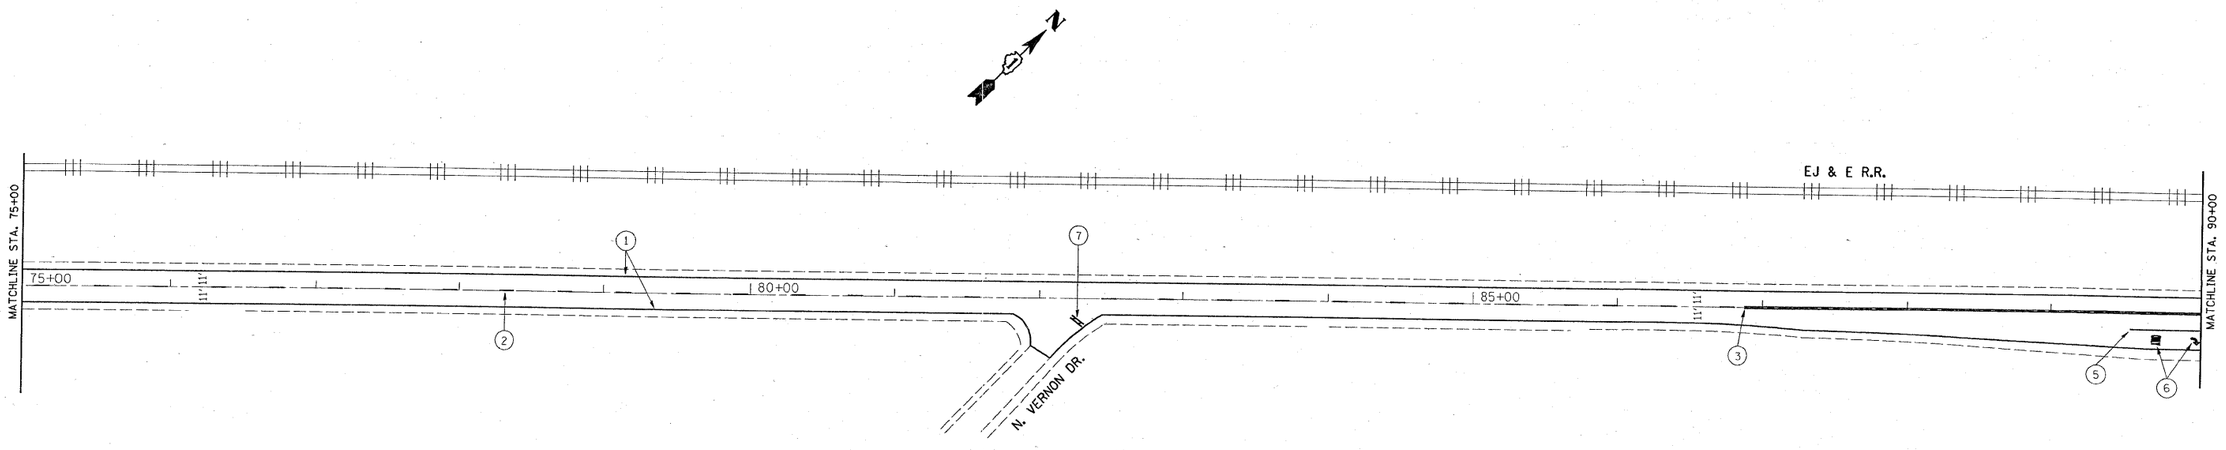

FILE NAME = c:\pw_work\PWIDOT\MOSSSE\d0110419\sh_rdwy.dgn	USER NAME = mossse	DESIGNED -	REVISED -
		DRAWN -	REVISED -
	PLOT SCALE = 50:0.0000 ':' / IN.	CHECKED -	REVISED -
	PLOT DATE = 3/26/2009	DATE -	REVISED -

STATE OF ILLINOIS
DEPARTMENT OF TRANSPORTATION

IL. RTE. 53 (FIRST ST. TO WILL COUNTY LINE)
ROADWAY PLAN

SCALE: 1"= 50' | SHEET NO. OF SHEETS | STA. 60+00.00 TO STA. 90+00.00

F.A. RTE.	SECTION	COUNTY	TOTAL SHEETS	SHEET NO.
846	5RS-2	WILL	31	7

CONTRACT NO. 62648

FED. ROAD DIST. NO. 1 | ILLINOIS | FED. AID PROJECT