CONTRACT NO. 70113

F.A.P. RTE.	SECTION	COUNTY	TOTAL SHEETS	SHEET NO.
323	(149,150)RS-3	EDGAR	83	53
STA.		TO STA.		
FED. ROAD DIST. NO.	ILLINOIS	FED. AID PROJECT		

DETAIL OF POROUS GRANULAR BACKFILL PAY LIMITS

CULVERT NO. 3, STATION 1833 + 78.50

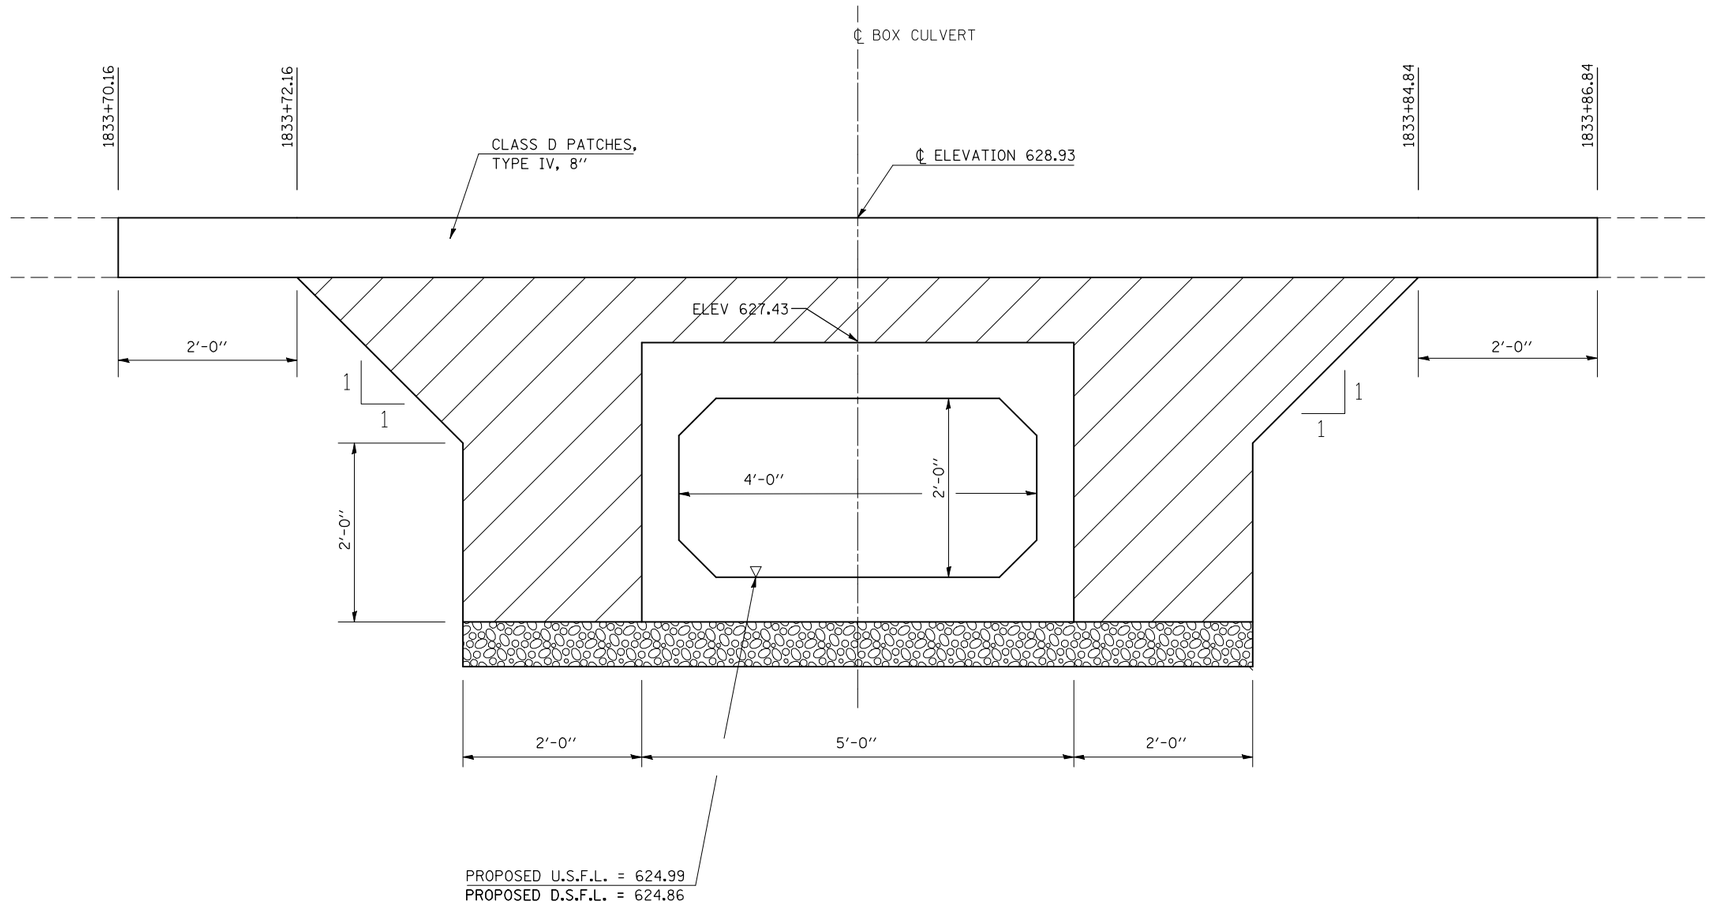

DRAWING NOT TO SCALE.

LEGEND	
	POROUS GRANULAR BACKFILL
	BOX CULVERT BEDDING (CA-7 OR CA-11)

DETAIL NOTE(S):

1. Porous Granular Backfill shall extend 2 ft. beyond the aggregate shoulder.
2. Work shown in detail shall be done according to the applicable portions of article 209 and article 540 of the Standard Specifacations.
3. The area to be excavated for the proposed box culvert shall be measured and paid for at the contract unit price per cubic yard for STRUCTURE EXCAVATION.
4. This work shall be paid for at the contract unit price per cubic yard for POROUS GRANULAR BACKFILL.
5. SPACE BETWEEN BOXES SHALL BE FILLED ACCORDING TO ARTICLE 540.06 AND SHALL NOT BE PAID FOR SEPERATELY, BUT SHALL BE CONSIDERED INCIDENTAL TO THE VARIOUS PAY ITEMS ASSOCIATED WITH BOX CULVERT CONSTRUCTION.

SHEET 5 OF 6

ILLINOIS DEPARTMENT OF TRANSPORTATION

DETAIL OF POROUS GRANULAR BACKFILL PAY LIMITS STA. 1833+78.50

FAP ROUTE 323 (US 36)
SECTION (149,150)RS-3
EDGAR COUNTY

SCALE: NOT TO SCALE — DRAWN BY: JMS
DATE: 06/04/2008 — CHECKED BY

PLOT DATE = 4/6/2009
FILE NAME = c:\pw_work\pwidot\sheerer_jm\dms873847\70113Culvert-Details.dgn
PLOT SCALE = 42.3529 ' / IN.
USER NAME = sheerer_jm