Layout for ATR Site 8
Location: I-74

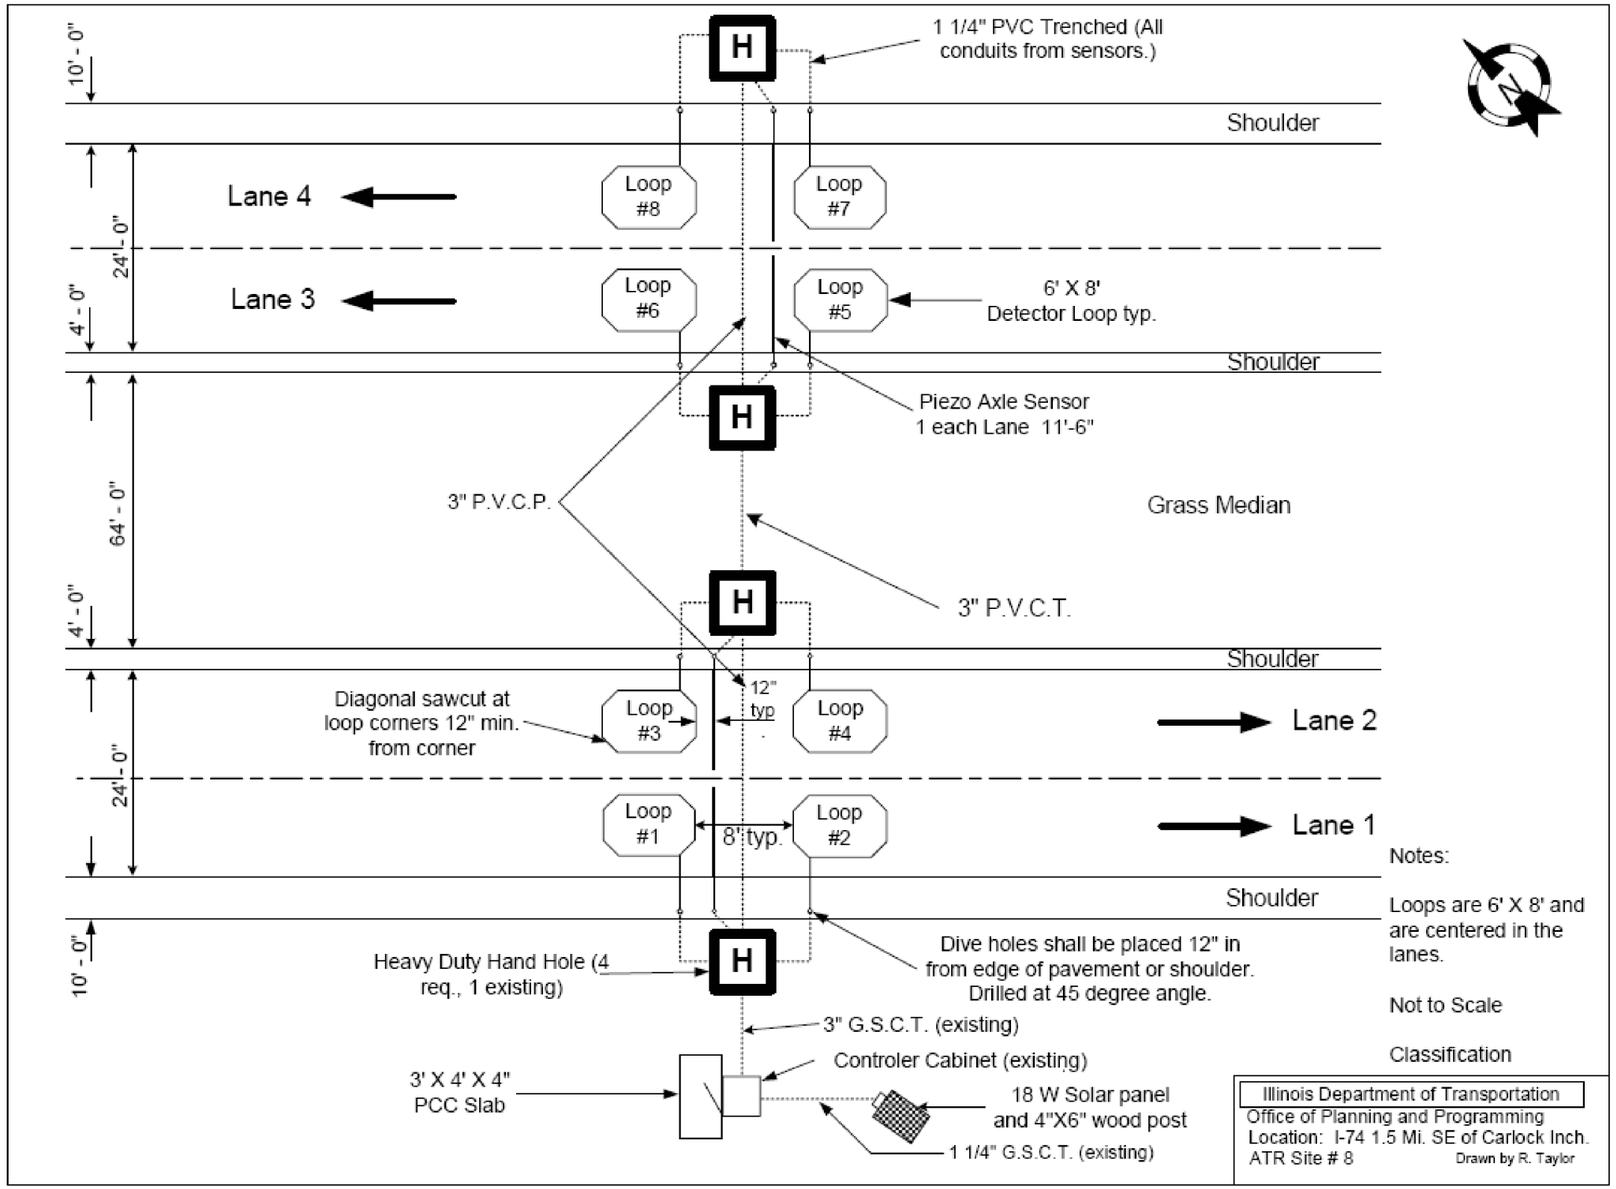

NOT TO SCALE

SHEET 1 OF 2

FILE NAME = c:\pw_work\PWIDOT\SHERERJM\d0115027\D570761-sht-details.dgn	USER NAME = shererjm	DESIGNED - JMS	REVISED -	STATE OF ILLINOIS DEPARTMENT OF TRANSPORTATION	DETAIL OF ATR SITE LOCATIONS	F.A.P. RTE.	SECTION	COUNTY	TOTAL SHEETS	SHEET NO.
		DRAWN - JMS	REVISED -			74	(57-18,19)RS-2(9-1,57-5)RS	MCLEAN	38	36A
	PLOT SCALE = 100.0000 ' / IN.	CHECKED -	REVISED -					CONTRACT NO. 70761		
	PLOT DATE = 4/8/2009	DATE - 02/27/2009	REVISED -		SCALE: NO SCALE / SHEET NO. 11 OF 11 SHEETS / STA. TO STA.	FED. ROAD DIST. NO.	ILLINOIS	FED. AID PROJECT		