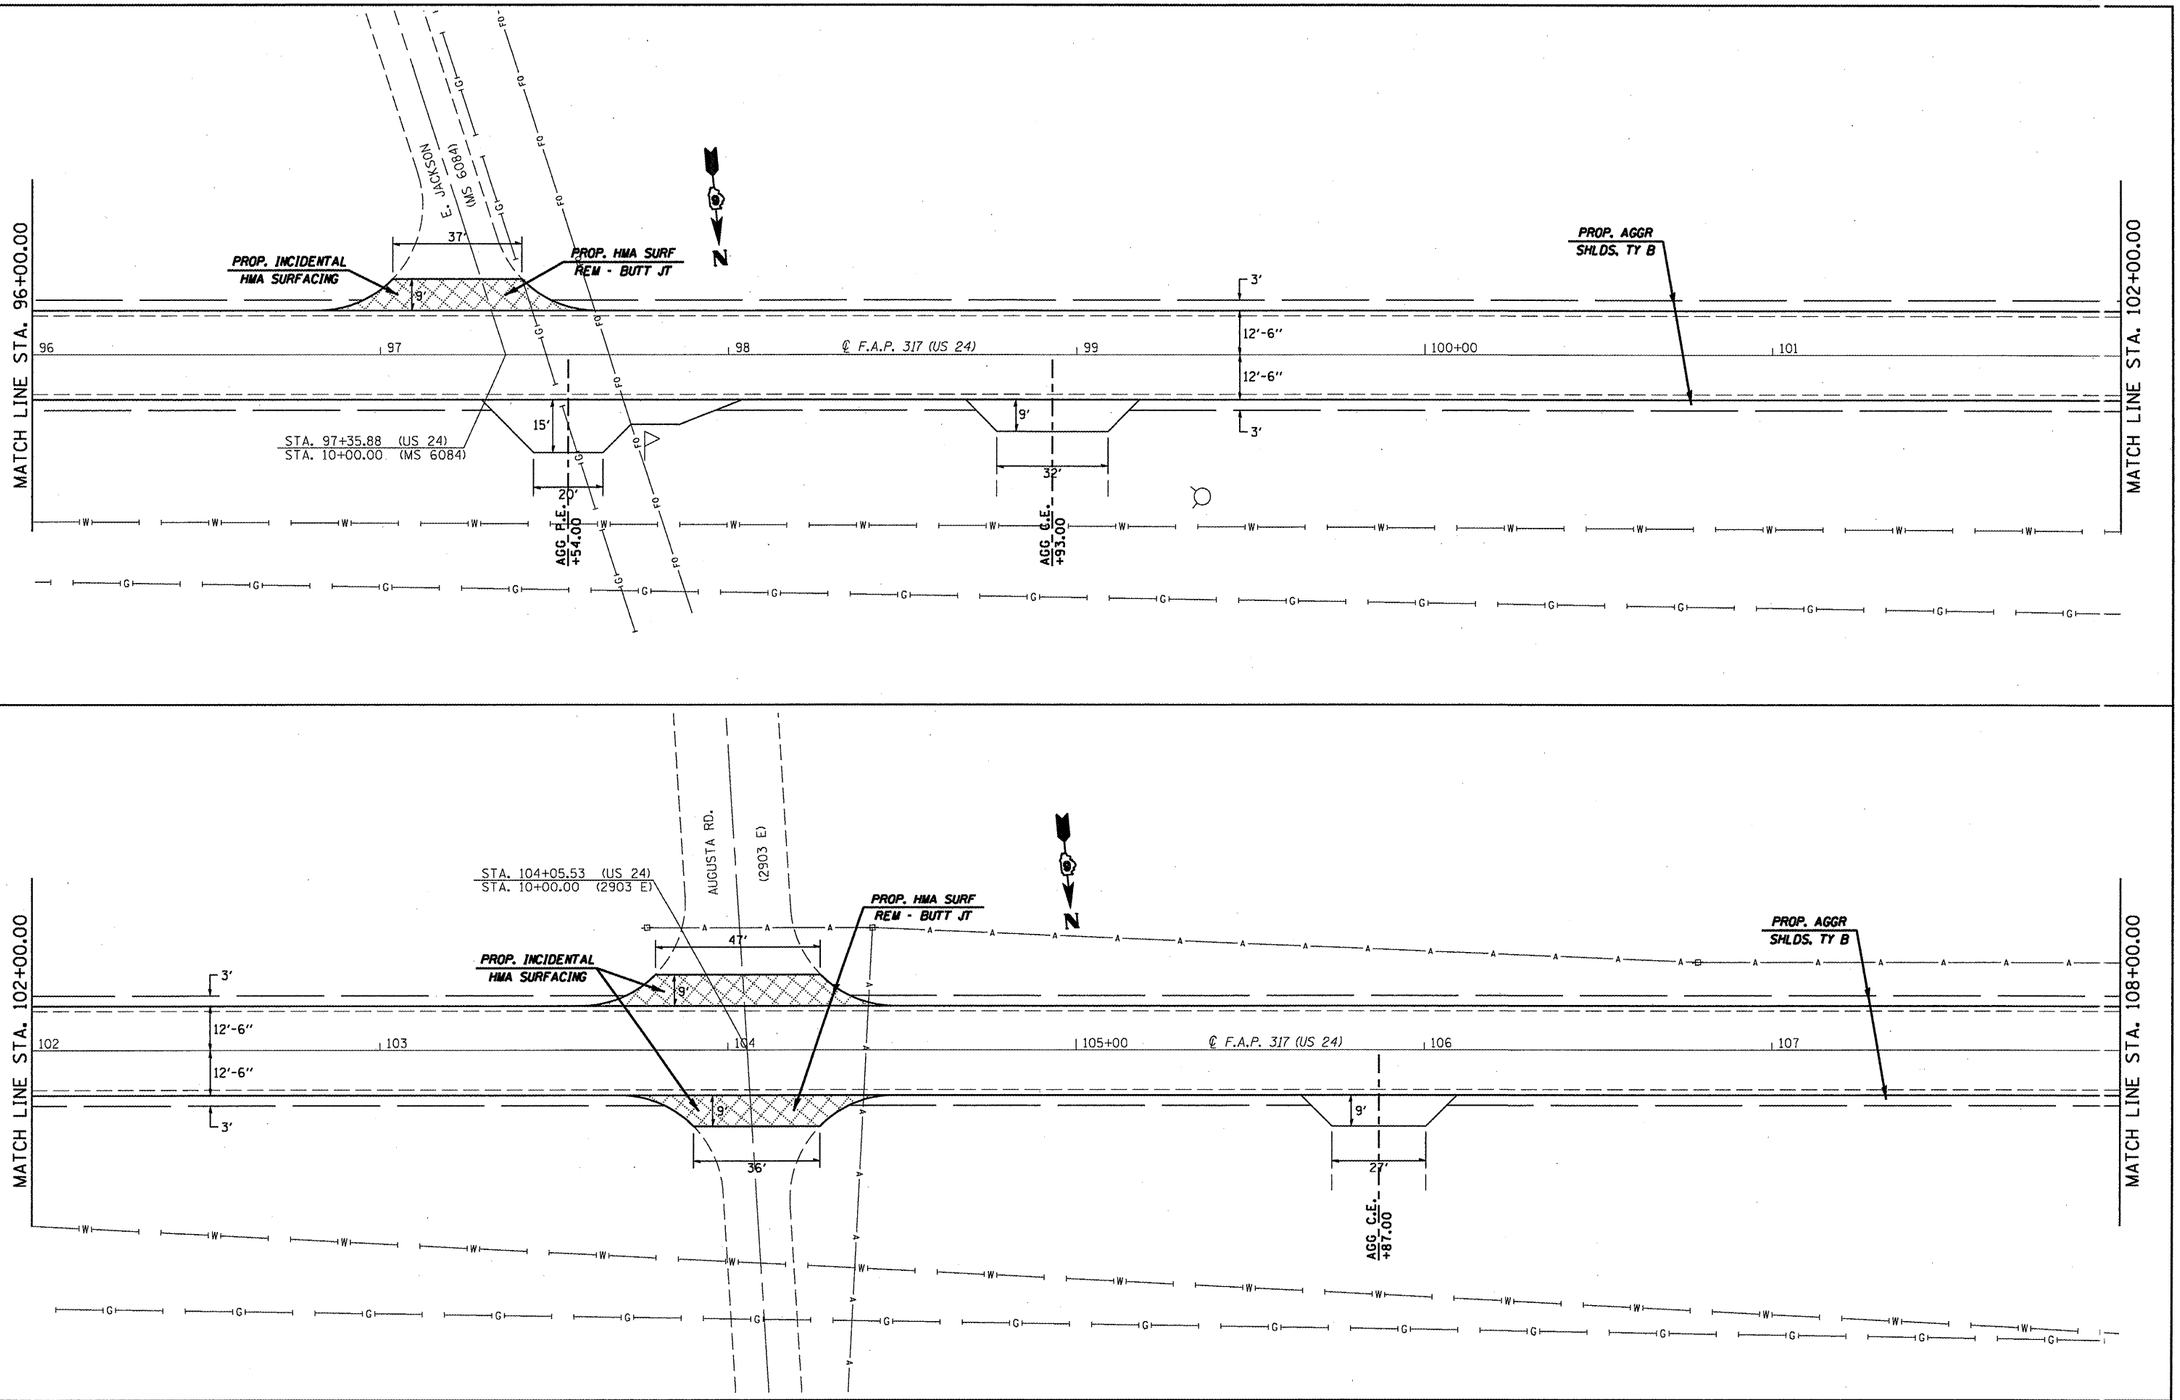

FILE NAME = c:\pw_work\pwidot\cabrerars\dms20567\shplan301.dgn	USER NAME = cabrerars	DESIGNED - RSC	REVISED -
		DRAWN - JWC	REVISED -
	PLOT SCALE = 40.0000 ' / IN.	CHECKED - RSC	REVISED -
	PLOT DATE = Apr-09-2009 12:53:17PM	DATE -	REVISED -

STATE OF ILLINOIS
DEPARTMENT OF TRANSPORTATION

PLAN SHEETS

SCALE: 20 | SHEET NO. 10 OF 14 SHEETS | STA. 96+00.00 TO STA. 108+00.00

F.A.P. RTE.	SECTION	COUNTY	TOTAL SHEETS	SHEET NO.
317	(3,4)RS-6; (5,6)RS-4	Adams	10	23
		CONTRACT NO. 72845		
		ILLINOIS FED. AID PROJECT		