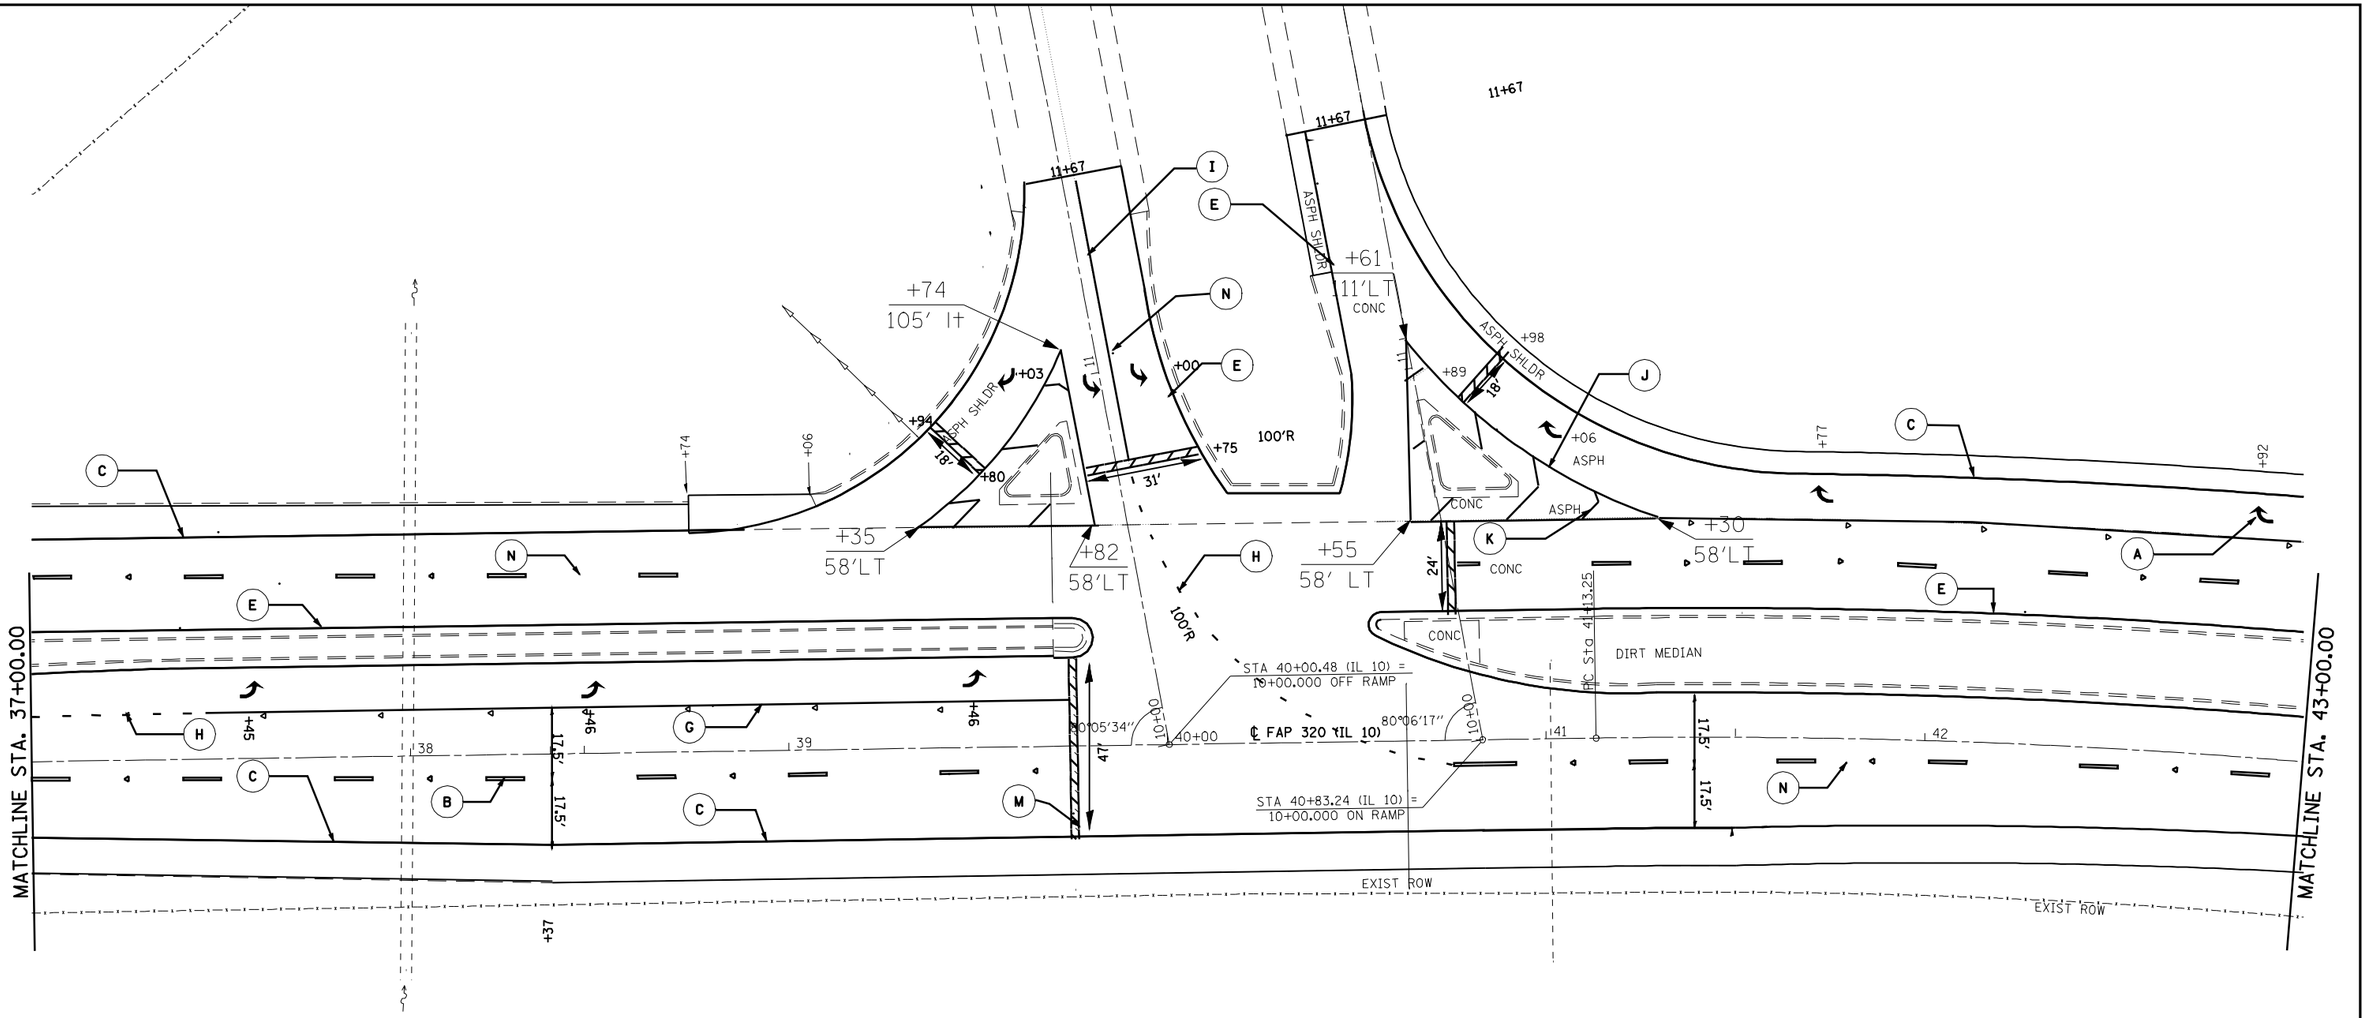

Ⓐ PREFORMEB PLASTIC PAVEMENT MARKING, TYPE B, LETTERS AND SYMBOLS (WHITE)
Ⓑ PREFORMED PLASTIC PAVEMENT MARKING, TYPE B, 5" LINE SKIP- DASH (WHITE)
Ⓒ URETHANE PAVEMENT MARKING 5" LINE SOLID (WHITE)
Ⓓ URETHANE PAVEMENT MARKING 5" LINE SKIP- DASH (YELLOW)
Ⓔ URETHANE PAVEMENT MARKING 5" LINE SOLID (YELLOW)
Ⓕ URETHANE PAVEMENT MARKING 5" DOUBLE LINE SOLID (YELLOW)
Ⓖ PREFORMED PLASTIC PAVEMENT MARKING , TYPE B, 6" LINE SOLID (WHITE)
Ⓗ PREFORMED PLASTIC PAVEMENT MARKING, TYPE B, 6" LINE SKIP-DASH (WHITE)
Ⓘ URETHANE PAVEMENT MARKING 6" LINE SOLID (WHITE)
Ⓙ URETHANE PAVEMENT MARKING 8" LINE SOLID (WHITE)
Ⓚ URETHANE PAVEMENT MARKING 12' LINE SOLID DIAGONALS (WHITE) @ 20' C/C
Ⓛ URETHANE PAVEMENT MARKING 12' LINE SOLID DIAGONALS (YELLOW) @ 20' C/C
Ⓜ PREFORMED PLASTIC PAVEMENT MARKING TYPE, B, 24" LINE SOLID (WHITE)
Ⓝ RASIED REFLECTIVE PAVEMENT MARKER
Ⓞ PAVEMENT MERKING REMOVAL

FILE NAME = c:\pw_work\PWIDOT\LAUGHLINRL\dms72477\D672C45STRIPING.dgn	USER NAME = laughlinrl	DESIGNED -	REVISED -
	PLOT SCALE = 40.0000 ' / IN.	DRAWN -	REVISED -
	PLOT DATE = Apr-10-2009 03:36:32PM	CHECKED -	REVISED -
		DATE -	REVISED -

STATE OF ILLINOIS
DEPARTMENT OF TRANSPORTATION

STRIPING PLANS – IL 10

SCALE: | SHEET NO. OF SHEETS | STA. TO STA.

F.A.P RTE.	SECTION	COUNTY	TOTAL SHEETS	SHEET NO.
320	103RS, 104RS-3	LOGAN	67	36
		CONTRACT NO. 72C45		

FED. ROAD DIST. NO. | ILLINOIS | FED. AID PROJECT