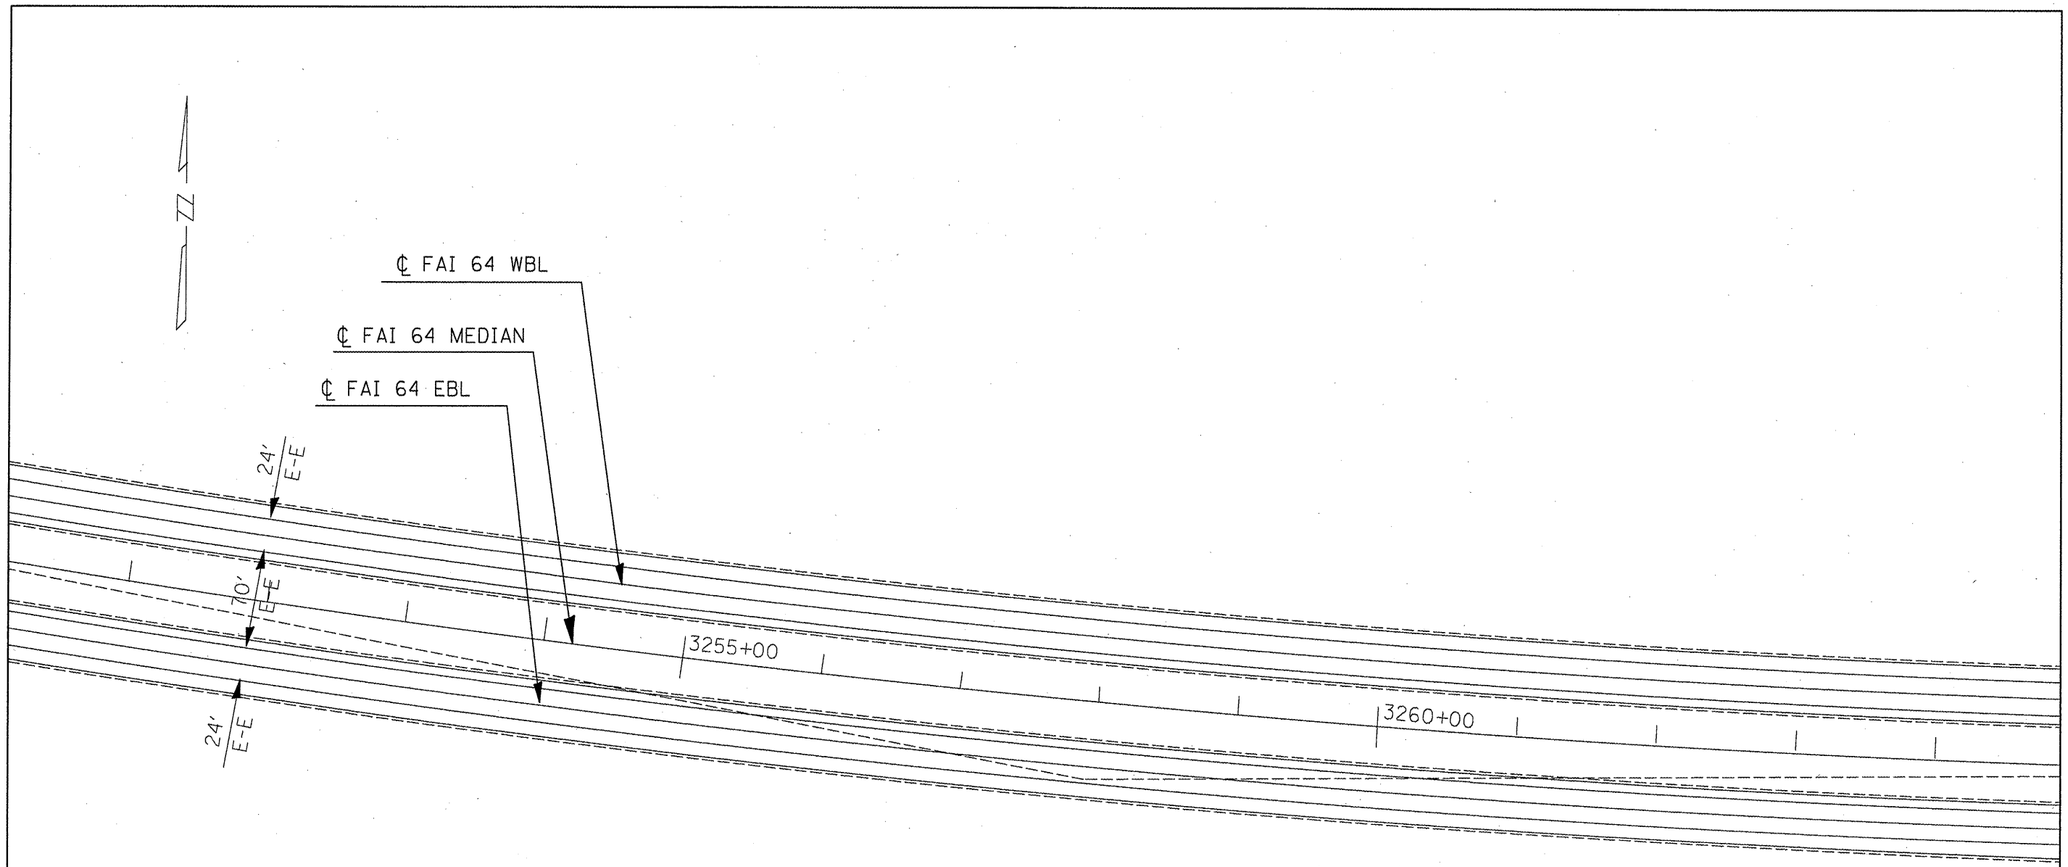

NOTE 1.
ALL STATIONING FOR PAY ITEM LOCATIONS ARE BASED ON CENTERLANE OF THE LANES THEY ARE RELATED.

FILE NAME = c:\pw_work\PWIDOT\MCCORDKR\dms58145\d978099-sht-misc.dgn	USER NAME = mccordkr	DESIGNED - ___	REVISED - ___	STATE OF ILLINOIS DEPARTMENT OF TRANSPORTATION	_____ FAI 64 PLAN LAYOUT ___			F.A.I. RTE.	SECTION	COUNTY	TOTAL SHEETS / SHEET NO.
		DRAWN - ___	REVISED - ___					_64_	___(41-9,41-9-1)BS-1__	_Jefferson_	_47_ / _31_
	PLOT SCALE = 100.0000 ' / IN.	CHECKED - ___	REVISED - ___							CONTRACT NO. 78099	
	PLOT DATE = 2/25/2009	DATE - _____	REVISED - ___		SCALE: _____	SHEET NO. __ OF ___ SHEETS	STA. _____ TO STA. _____	FED. ROAD DIST. NO. _	ILLINOIS	FED. AID PROJECT	