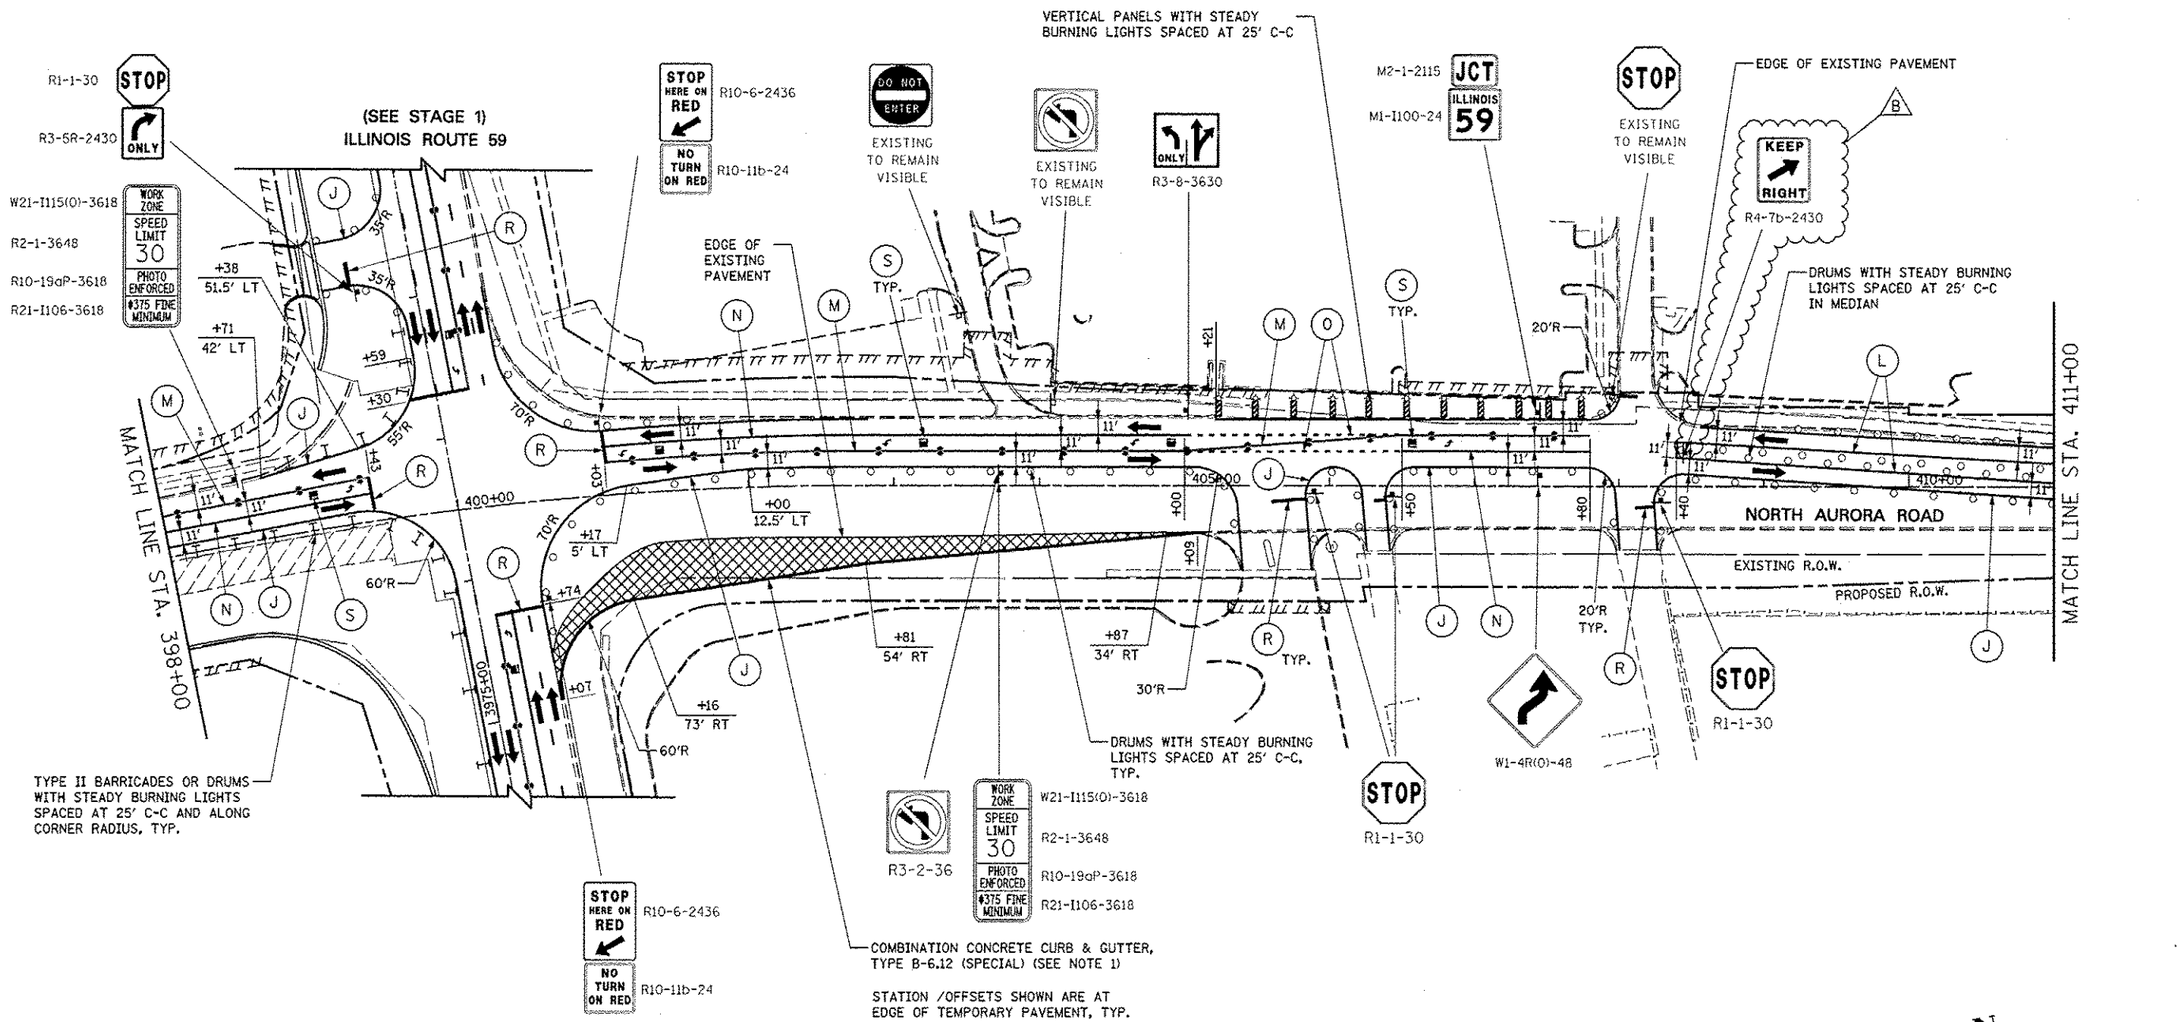


## NOTES

1. AT THE LIMITS OF THE CURB AND GUTTER, TRANSITIONS SHALL BE INSTALLED IN ACCORDANCE WITH THE MAINTENANCE OF TRAFFIC DETAILS AND AS DIRECTED BY THE ENGINEER

| | | |
|---|---|---|
| DESIGNED PJO | REVISED - ADDENDUM B 05/01/2013 | STATE OF ILLINOIS DEPARTMENT OF TRANSPORTATION |
| DRAWN KES | REVISED - | |
| CHECKED JCM | REVISED - | |
| DATE 12/14/2012 | REVISED - | |

**MAINTENANCE OF TRAFFIC – STAGE 1A**
**NORTH AURORA ROAD**

SCALE: AS SHOWN | SHEET NO. 68 OF 195 SHEETS | STA. 398+00 TO STA. 411+00

| F.A.P. RTE. | SECTION | COUNTY | TOTAL SHEETS | SHEET NO. |
|---|---|---|---|---|
| 338 | (112 & 113) WRS-7 | DUPAGE | 1156 | 162 |

CONTRACT NO. 60R30

ILLINOIS FED. AID PROJECT