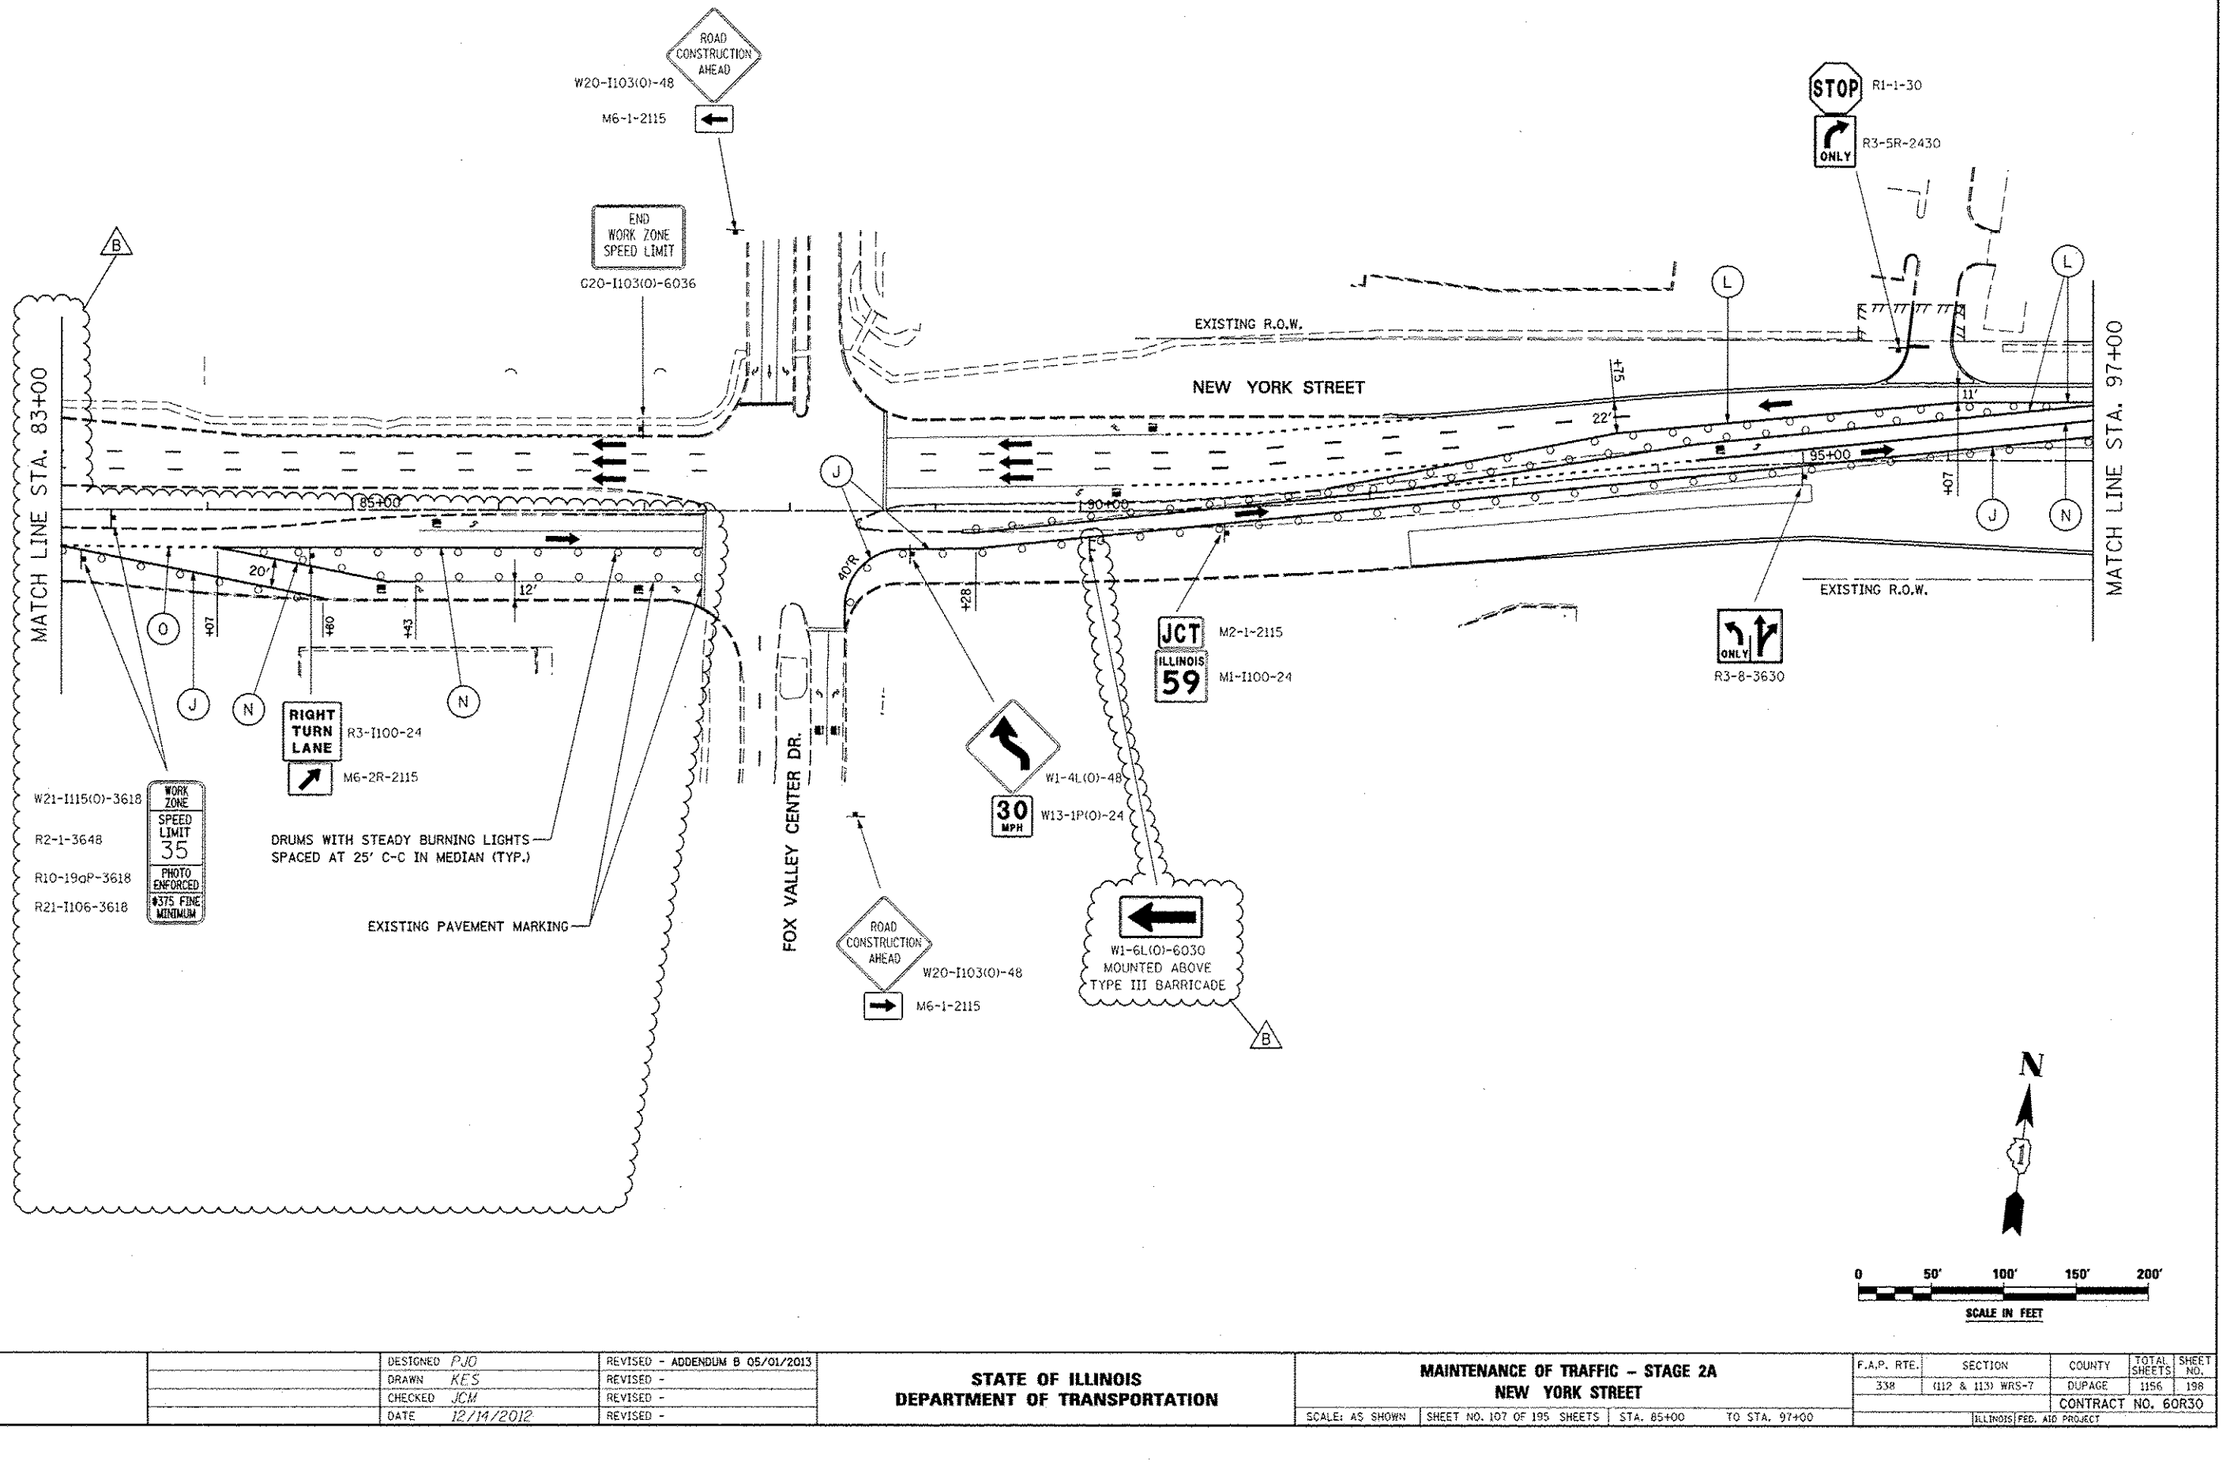

	DESIGNED PJO	REVISED - ADDENDUM B 05/01/2013	
	DRAWN KES	REVISED -	
	CHECKED JCM	REVISED -	
	DATE 12/14/2012	REVISED -	

STATE OF ILLINOIS
DEPARTMENT OF TRANSPORTATION

MAINTENANCE OF TRAFFIC – STAGE 2A
NEW YORK STREET

SCALE: AS SHOWN | SHEET NO. 107 OF 195 SHEETS | STA. 85+00 TO STA. 97+00

F.A.P. RTE.	SECTION	COUNTY	TOTAL SHEETS	SHEET NO.
338	(112 & 113) WRS-7	DUPAGE	1156	198
		CONTRACT NO. 60R30		
	ILLINOIS FED. AID PROJECT			