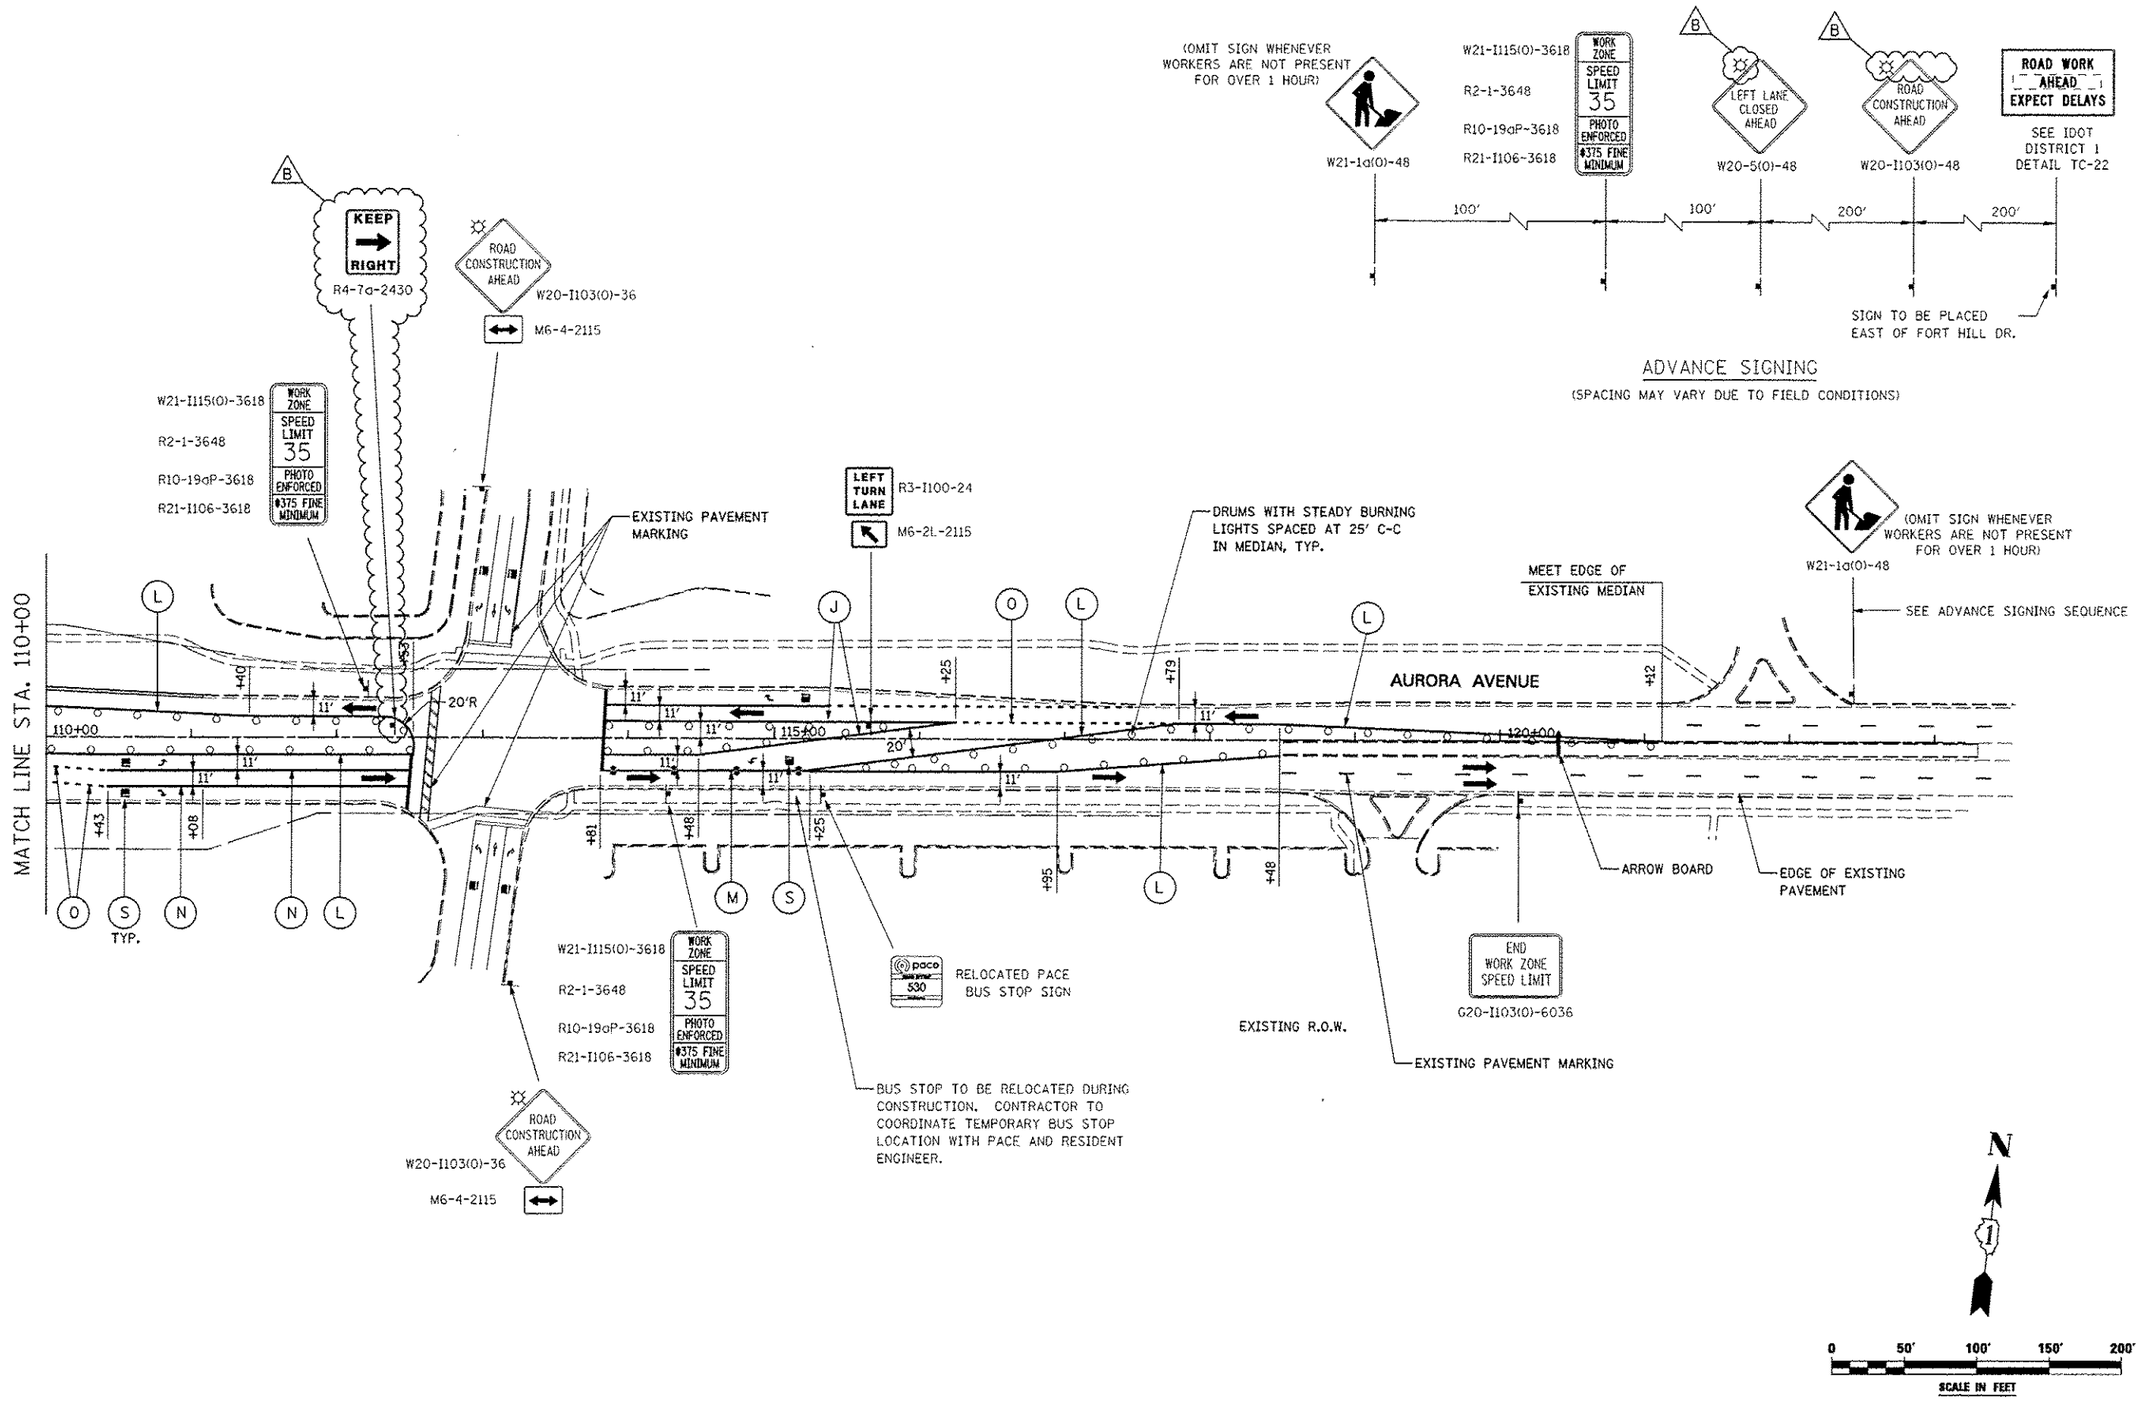

DESIGNED PJO	REVISED ~ ADDENDUM B 05/01/2013	STATE OF ILLINOIS DEPARTMENT OF TRANSPORTATION	MAINTENANCE OF TRAFFIC – STAGE 2A AURORA AVENUE
DRAWN KES	REVISED ~		
CHECKED JCM	REVISED ~		
DATE 12/14/2012	REVISED ~		SCALE: AS SHOWN · SHEET NO. 109 OF 195 SHEETS · STA. 110+00 TO STA. 123+00

F.A.P. RTE.	SECTION	COUNTY	TOTAL SHEETS	SHEET NO.
338	(112 & 113) WRS-7	DUPAGE	1156	200

CONTRACT NO. 60R30

ILLINOIS FED. AID PROJECT