


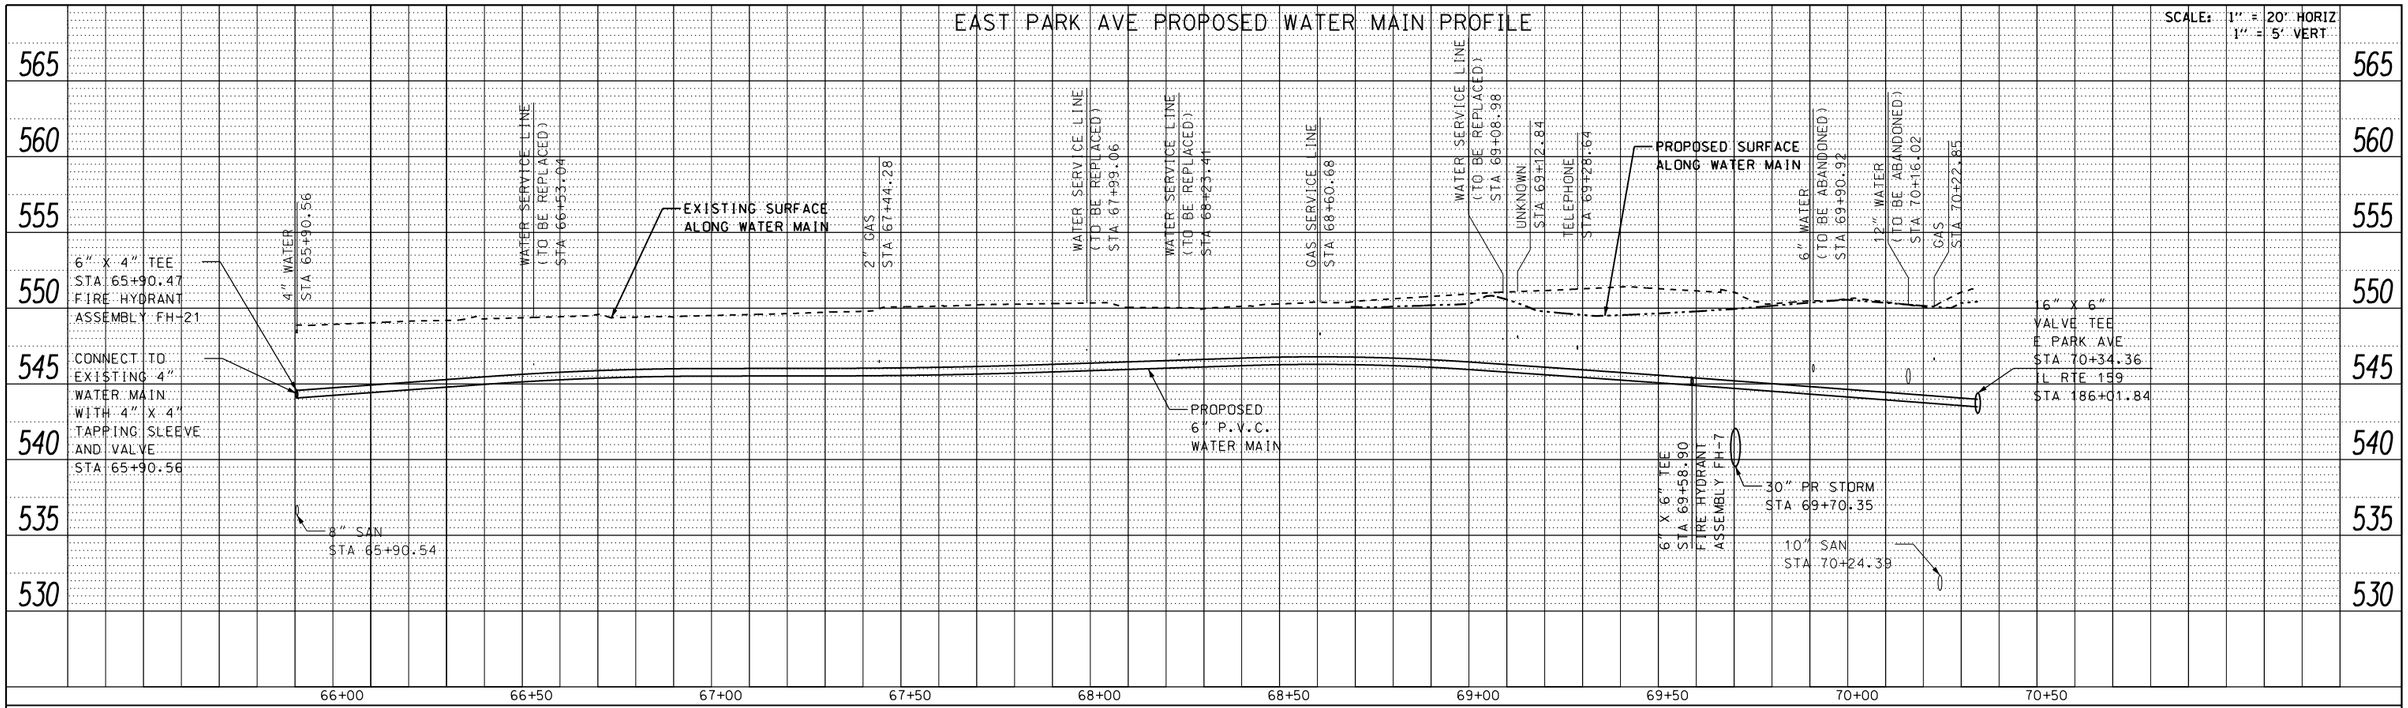


| | | | |
|---|---|---|---|
| FILE NAME = P:\Projects\513501\CADD\DGN\D876B85-sht-drain.dgn | USER NAME = default | DESIGNED - DRH | REVISED - |
| | | DRAWN - DRH | REVISED - |
| | PLOT SCALE = 40.0000 ' / in. | CHECKED - VAM | REVISED - |
| | PLOT DATE = 2/1/2013 | DATE - 01/25/2013 | REVISED - |

**STATE OF ILLINOIS**
**DEPARTMENT OF TRANSPORTATION**

**DRAINAGE AND UTILITY PROFILE**
**E PARK AVE**

SCALE: N/A | SHEET NO. 73 OF 73 SHEETS | STA. 63+00.00 TO STA. 70+50.00
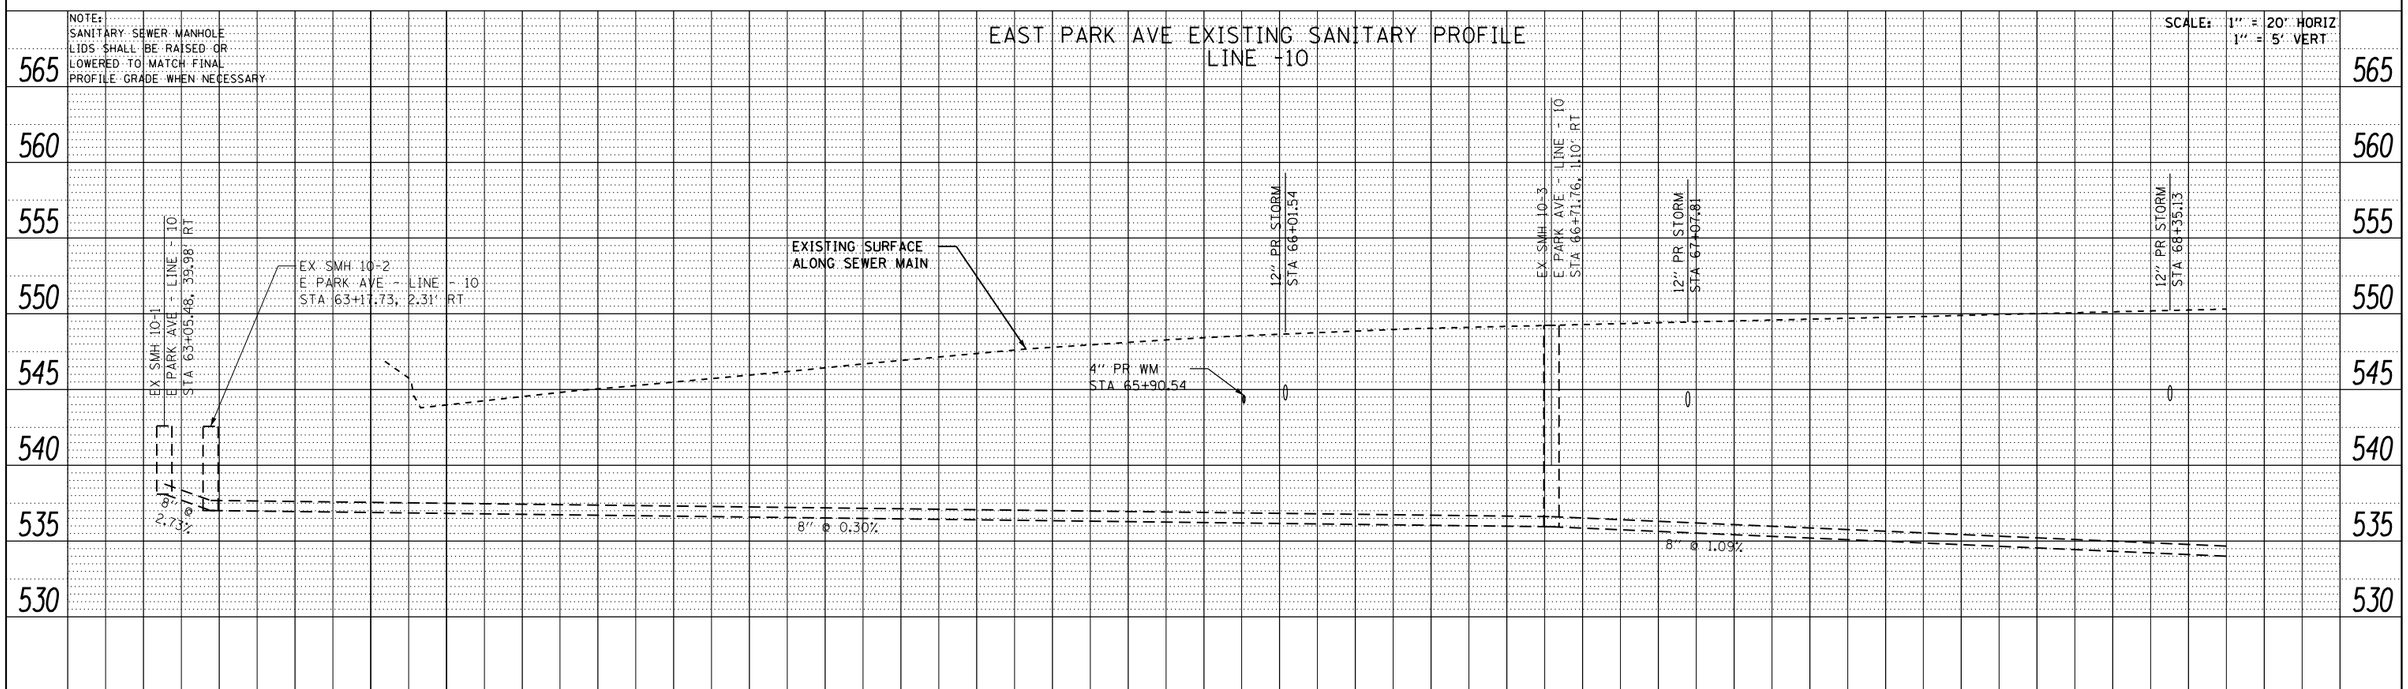
| F.A.P. RTE. | SECTION | COUNTY | TOTAL SHEETS | SHEET NO. |
|---|---|---|---|---|
| 600 | 60-(30.31.128)-3 | MADISON | 529 | 226 |
| | | CONTRACT NO. 76B85 | | |
| | | ILLINOIS FED. AID PROJECT | | |

PLAN
SURVEYED
PLOTTED
ALIGNMENT CHECKED
RT. OF WAY CHECKED
CADD FILE NAME
NOTE BOOK NO.
BY
DATE

PROFILE
SURVEYED
PLOTTED
PROFILE CHECKED
B.M. NOTED
STRUCTURE NOTATIONS CHKD
NOTE BOOK NO.
BY
DATE