CONTRACT NO. 60A68

F.A.I. RTE.	SECTION	COUNTY	TOTAL SHEETS	SHEET NO.
55	99(1&2) I-10	WILL	52	12
STA.	TO STA.			
FED. ROAD DIST. NO.	ILLINOIS	FED. AID PROJECT		

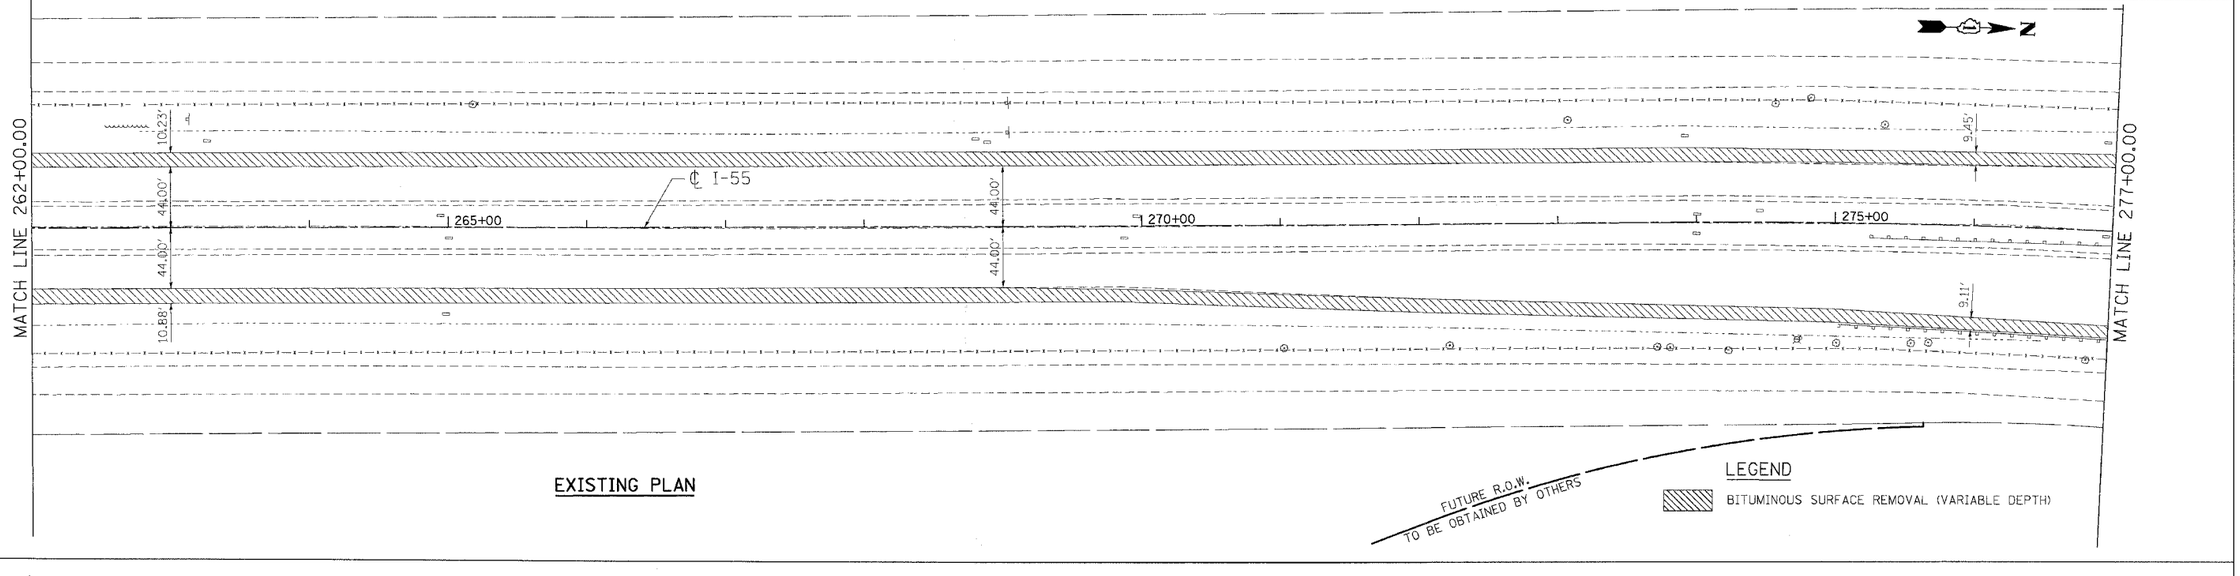

EXISTING PLAN

LEGEND

BITUMINOUS SURFACE REMOVAL (VARIABLE DEPTH)

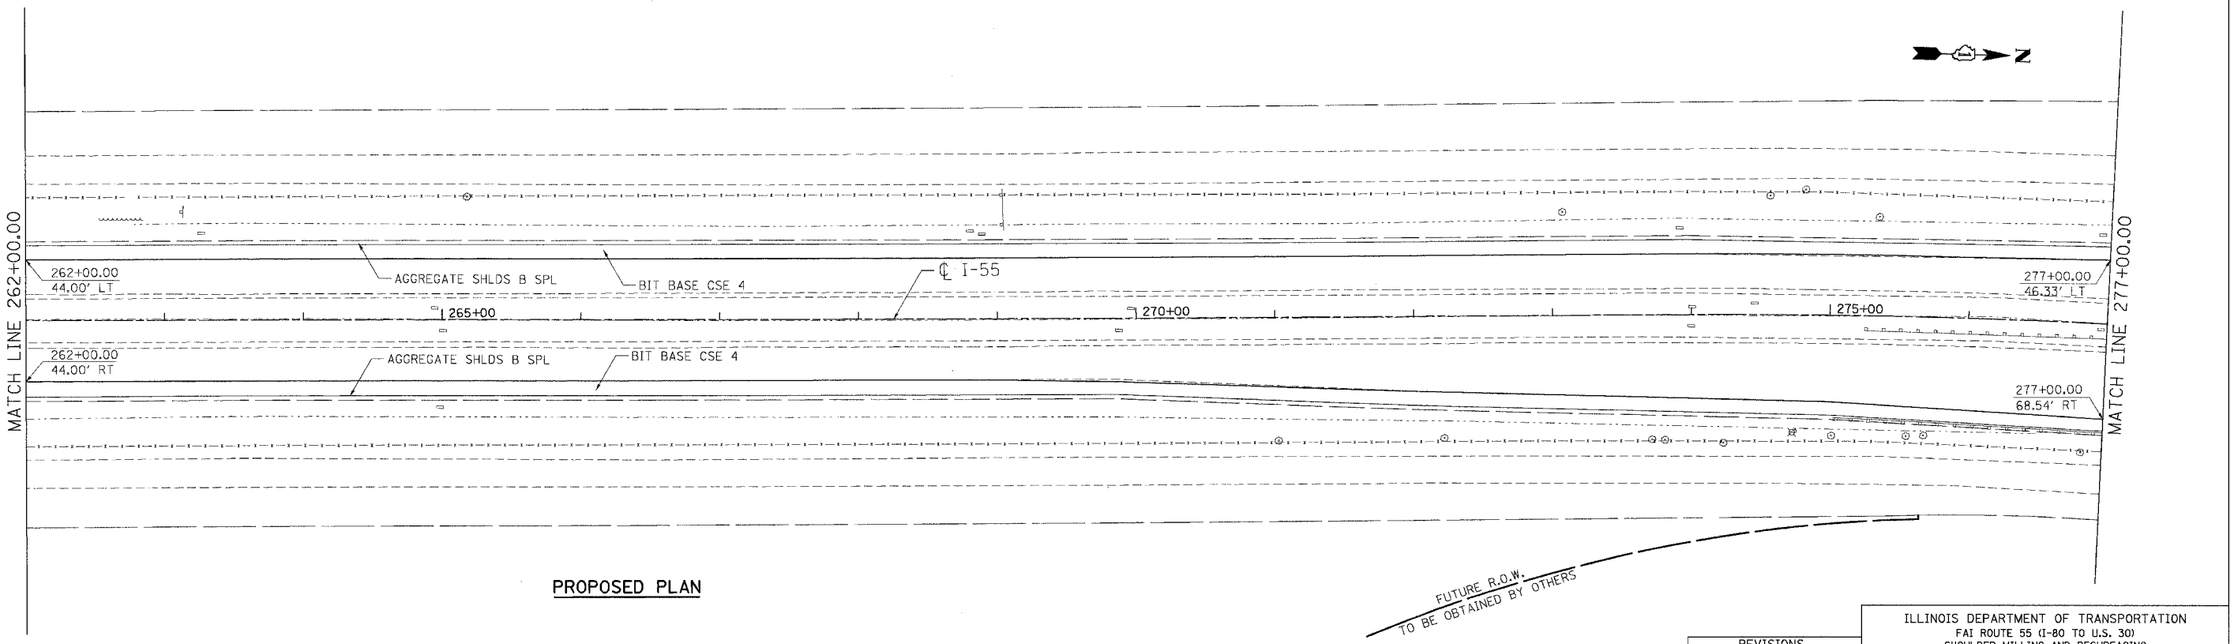

PROPOSED PLAN

REVISIONS	
NAME	DATE

ILLINOIS DEPARTMENT OF TRANSPORTATION
FAI ROUTE 55 (I-80 TO U.S. 30)
SHOULDER MILLING AND RESURFACING

ROADWAY PLAN
FAI 55
STA. 262+00.00 TO STA. 277+00.00

SCALE: 1"=50'
DRAWN BY OP
DATE 03/15/06
CHECKED BY DDH

TENG
TENG & ASSOCIATES, INC.
ENGINEERS/ARCHITECTS/PLANNERS
CHICAGO, ILLINOIS

PLOT DATE = $DATE$
FILE NAME = $FILE$
PLOT SCALE = $SCALE$
USER NAME = $USER$

..\NL-PH1A02R.DGN, ..\VR91A02R.DGN, ..\RW91A02R.DGN, ..\VR85A02R.DGN, ..\NL-PH1A02.DGN, ..\VX02A5SC2.DGN, ..\VR91A02.DGN, ..\RW91NM1.DGN, ..\PL85A02.DGN
3-13-2006, 14:48:51 GARCIA2 S:\DOCUMENT\2236150\CIVIL\DGN\PL85A02.SHT