CONTRACT NO. 60A68

F.A.I. RTE.	SECTION	COUNTY	TOTAL SHEETS	SHEET NO.
55	99(1&2) I-10	WILL	52	27
STA.		TO STA.		
FED. ROAD DIST. NO.	ILLINOIS	FED. AID PROJECT		

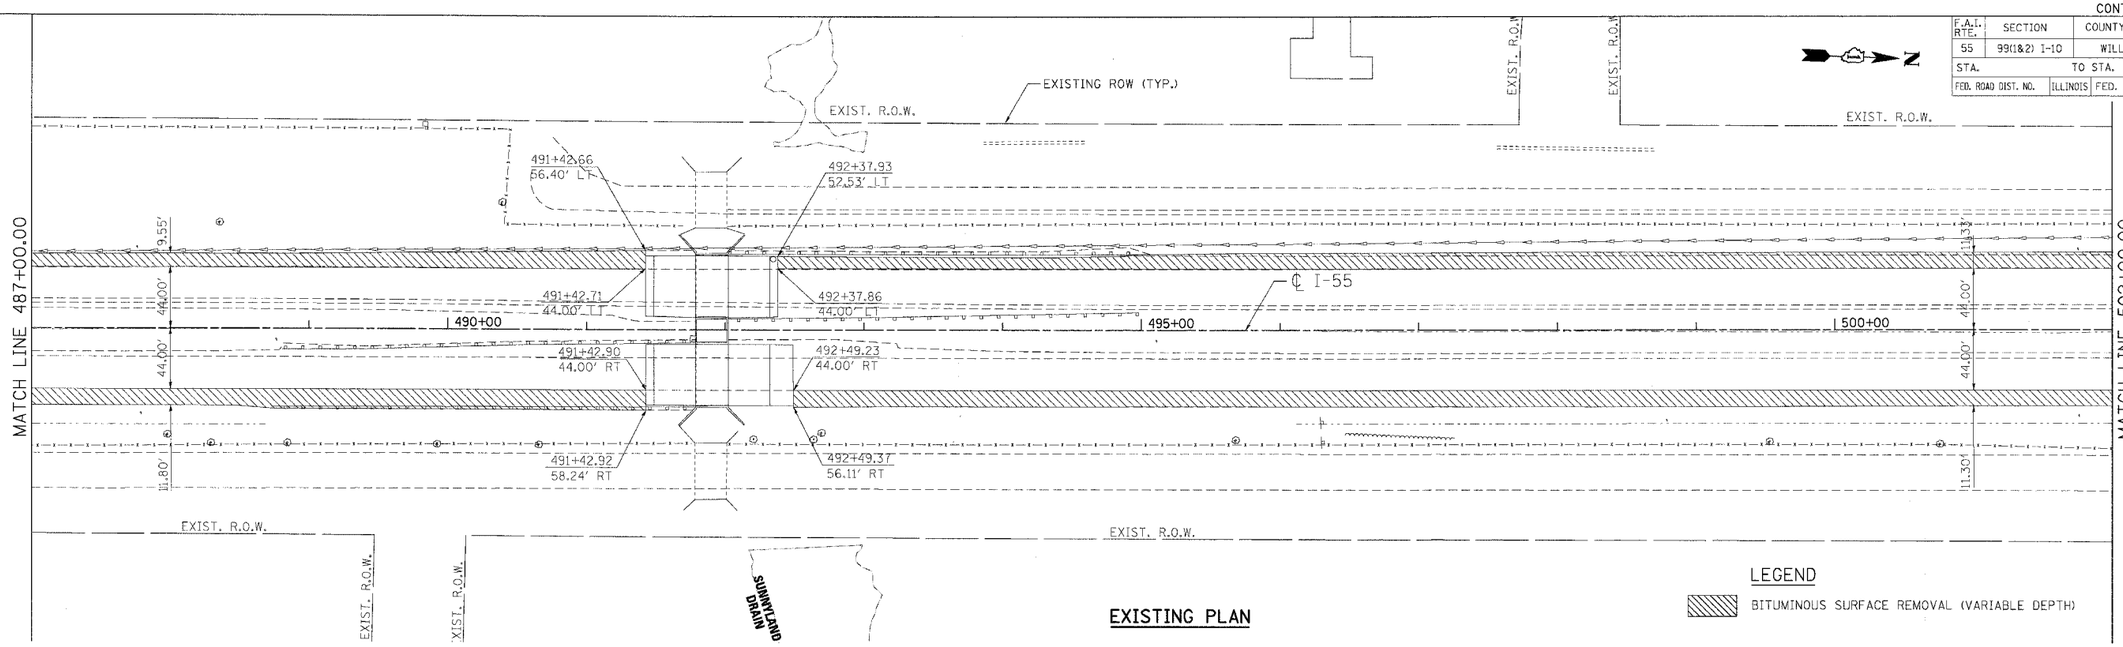

EXISTING PLAN

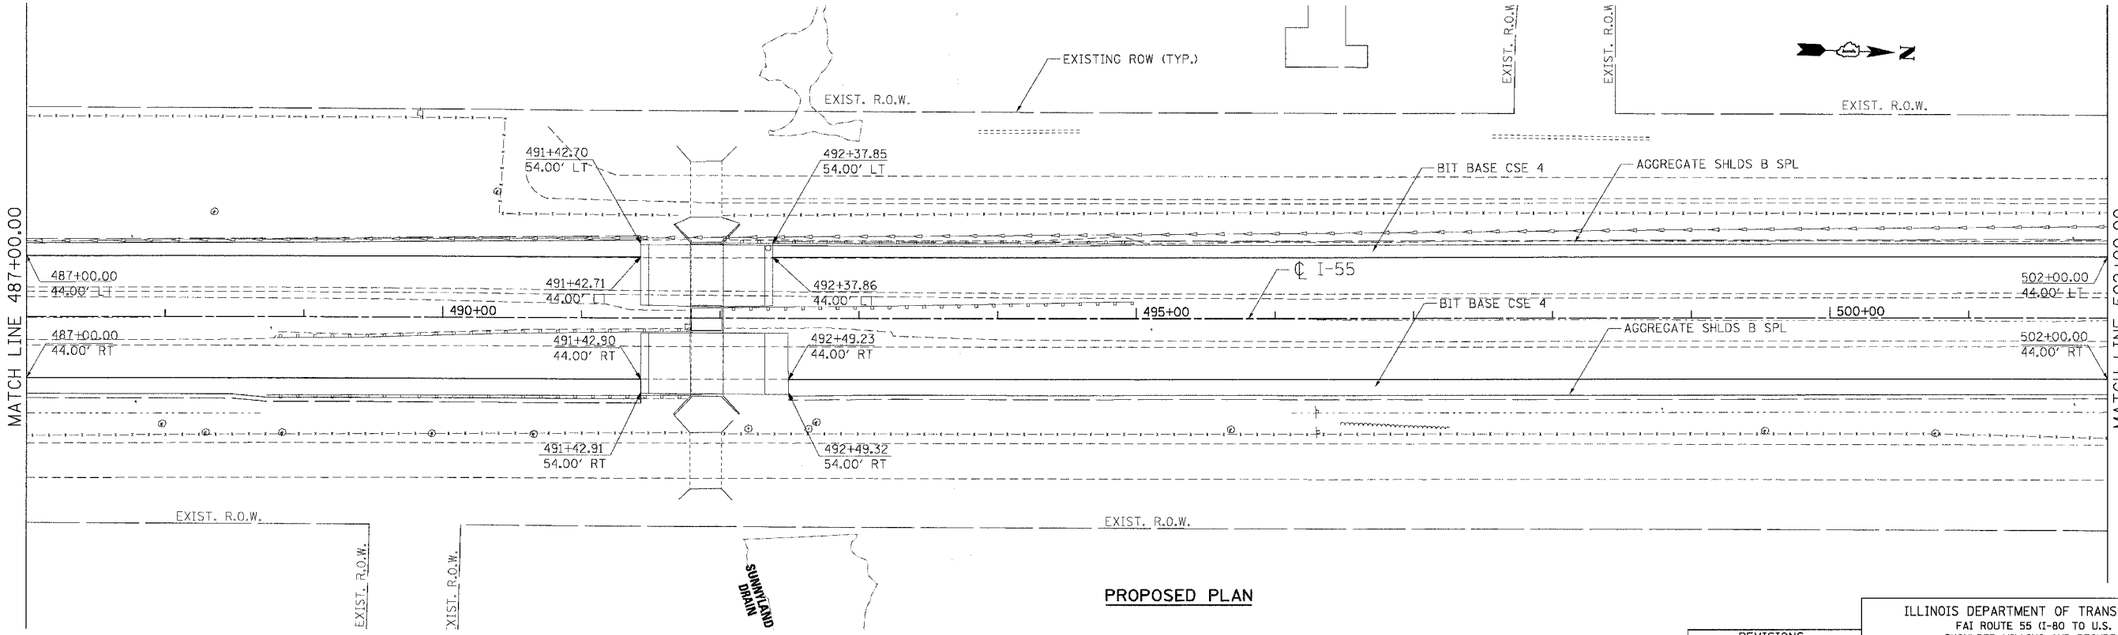

PROPOSED PLAN

REVISIONS	
NAME	DATE

ILLINOIS DEPARTMENT OF TRANSPORTATION
FAI ROUTE 55 (I-80 TO U.S. 30)
SHOULDER MILLING AND RESURFACING

ROADWAY PLAN
FAI 55
STA. 487+00.00 TO STA. 502+00.00

SCALE: 1"=50'
DRAWN BY OP
DATE 03/15/06
CHECKED BY DDH

TENG
TENG & ASSOCIATES, INC.
ENGINEERS/ARCHITECTS/PLANNERS
CHICAGO, ILLINOIS

PLOT DATE = $DATE$
FILE NAME = $FILE$
PLOT SCALE = $SCALE$
USER NAME = $USER$

-\ML95\A0B1.DGN, -\XR99\A0B1.DGN, -\XR99\A0B1.DGN, -\XR85\A0B2.DGN, -\PL051A0B1.DGN, -\XX85\A5C2.DGN, -\XR99\A0B1.DGN, -\PL051A0B1.DGN, -\XR99\A0B1.DGN
3-13-2006, 14:58:41 GARCDAV2 S:\DOCUMENT\N22361B\CIVIL\DGN\PL051A0B1.SIT