CONTRACT NO. 60A68

F.A.I. RTE.	SECTION	COUNTY	TOTAL SHEETS	SHEET NO.
55	99(1&2) I-10	WILL	52	33
STA.	TO STA.			
FED. ROAD DIST. NO.	ILLINOIS	FED. AID PROJECT		

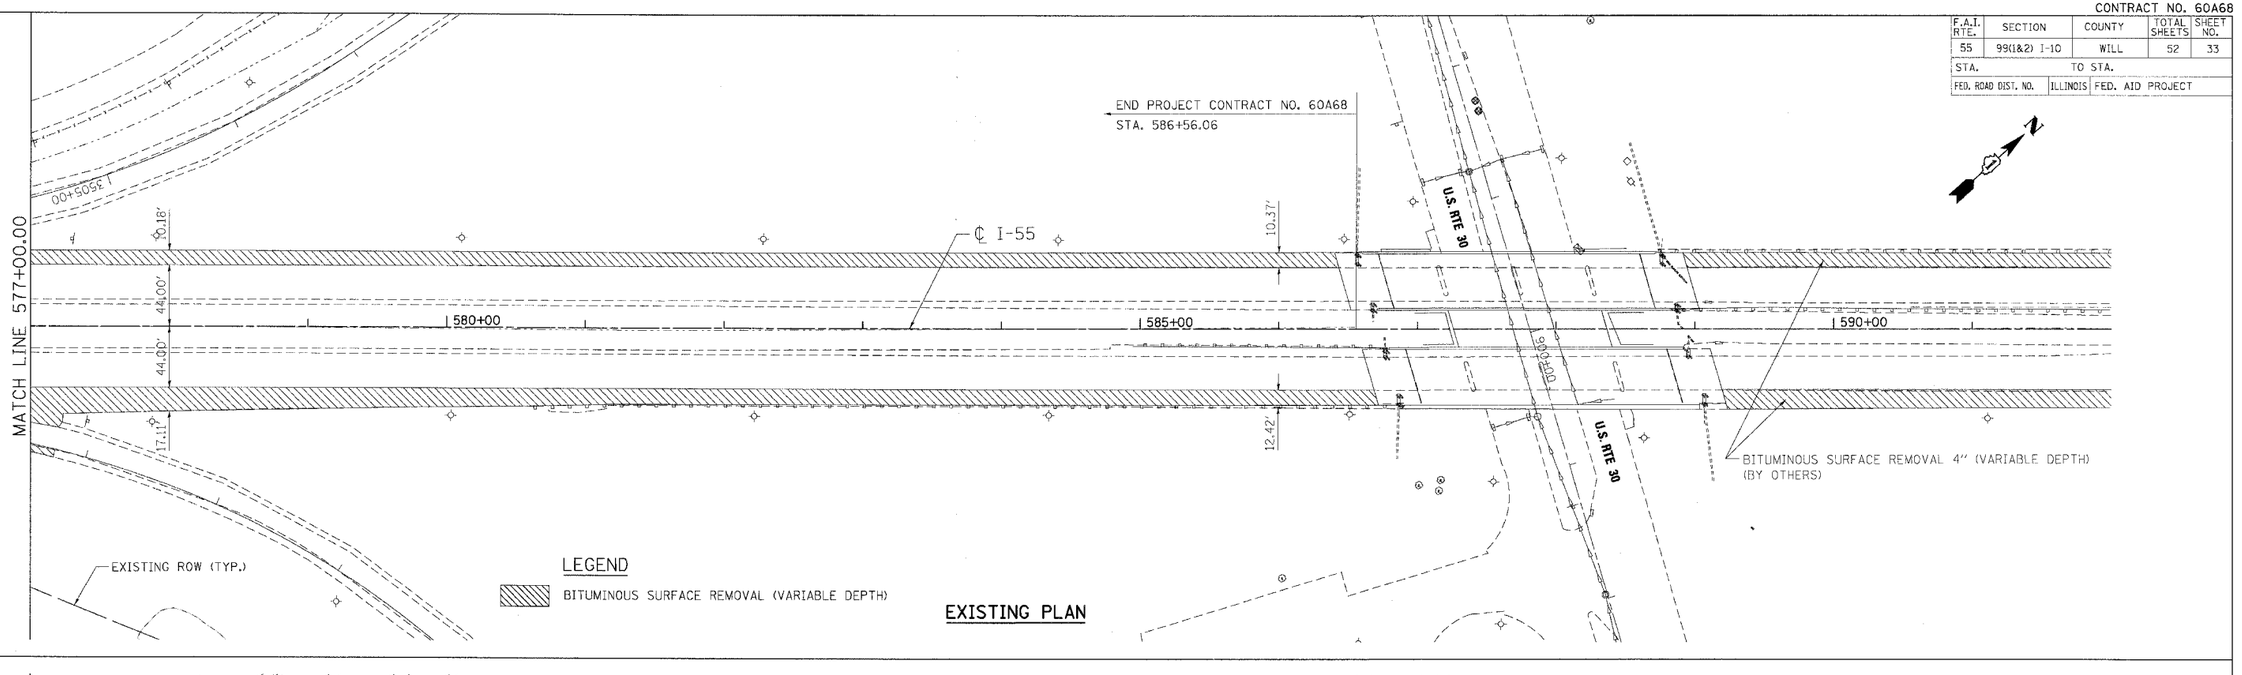

EXISTING PLAN

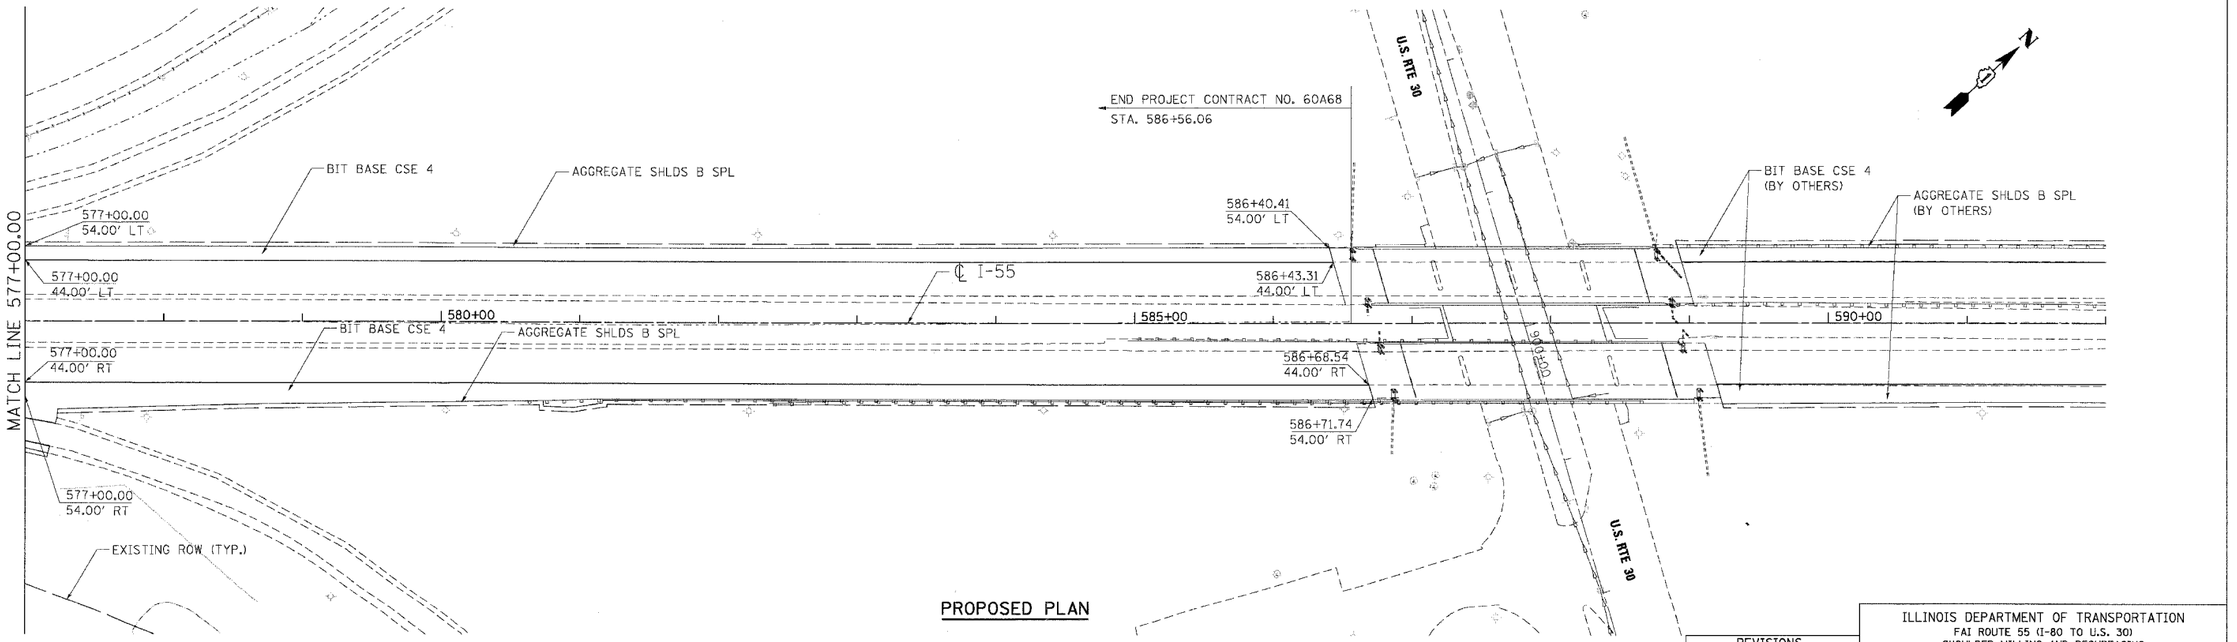

PROPOSED PLAN

REVISIONS	
NAME	DATE

ILLINOIS DEPARTMENT OF TRANSPORTATION
FAI ROUTE 55 (I-80 TO U.S. 30)
SHOULDER MILLING AND RESURFACING

ROADWAY PLAN
FAI 55
STA. 577+00.00 TO STA. 592+00.00

SCALE: 1"=50'
DRAWN BY OP
DATE 03/15/06
CHECKED BY DDH

TENG
TENG & ASSOCIATES, INC.
ENGINEERS/ARCHITECTS/PLANNERS
CHICAGO, ILLINOIS

PLOT DATE = $DATE$
FILE NAME = $FILE$
PLOT SCALE = $SCALE$
USER NAME = $USER$

...\VR991A01.DGN, ...\VR991A02.DGN, ...\XR851A01.DGN, ...\XR851A02.DGN, ...\PL851A01.DGN, ...\XX851A01.DGN, ...\XX851A02.DGN, ...\XR991A01.DGN, ...\XR991A02.DGN, ...\VR991A01.DGN, ...\VR991A02.DGN, ...\VL851A01.DGN, ...\XX851A01.DGN, ...\XX851A02.DGN, ...\AL991A01.DGN
3-13-2006, 14:51:27 D:\PROJ\MCM\1426180\CIVIL\DGN\PL851424.SHT