CONTRACT NO. 60A68

F.A.I. RTE.	SECTION	COUNTY	TOTAL SHEETS	SHEET NO.
55	99(1&2) I-10	WILL	52	39
STA.	TO STA.			
FED. ROAD DIST. NO.	ILLINOIS	FED. AID PROJECT		

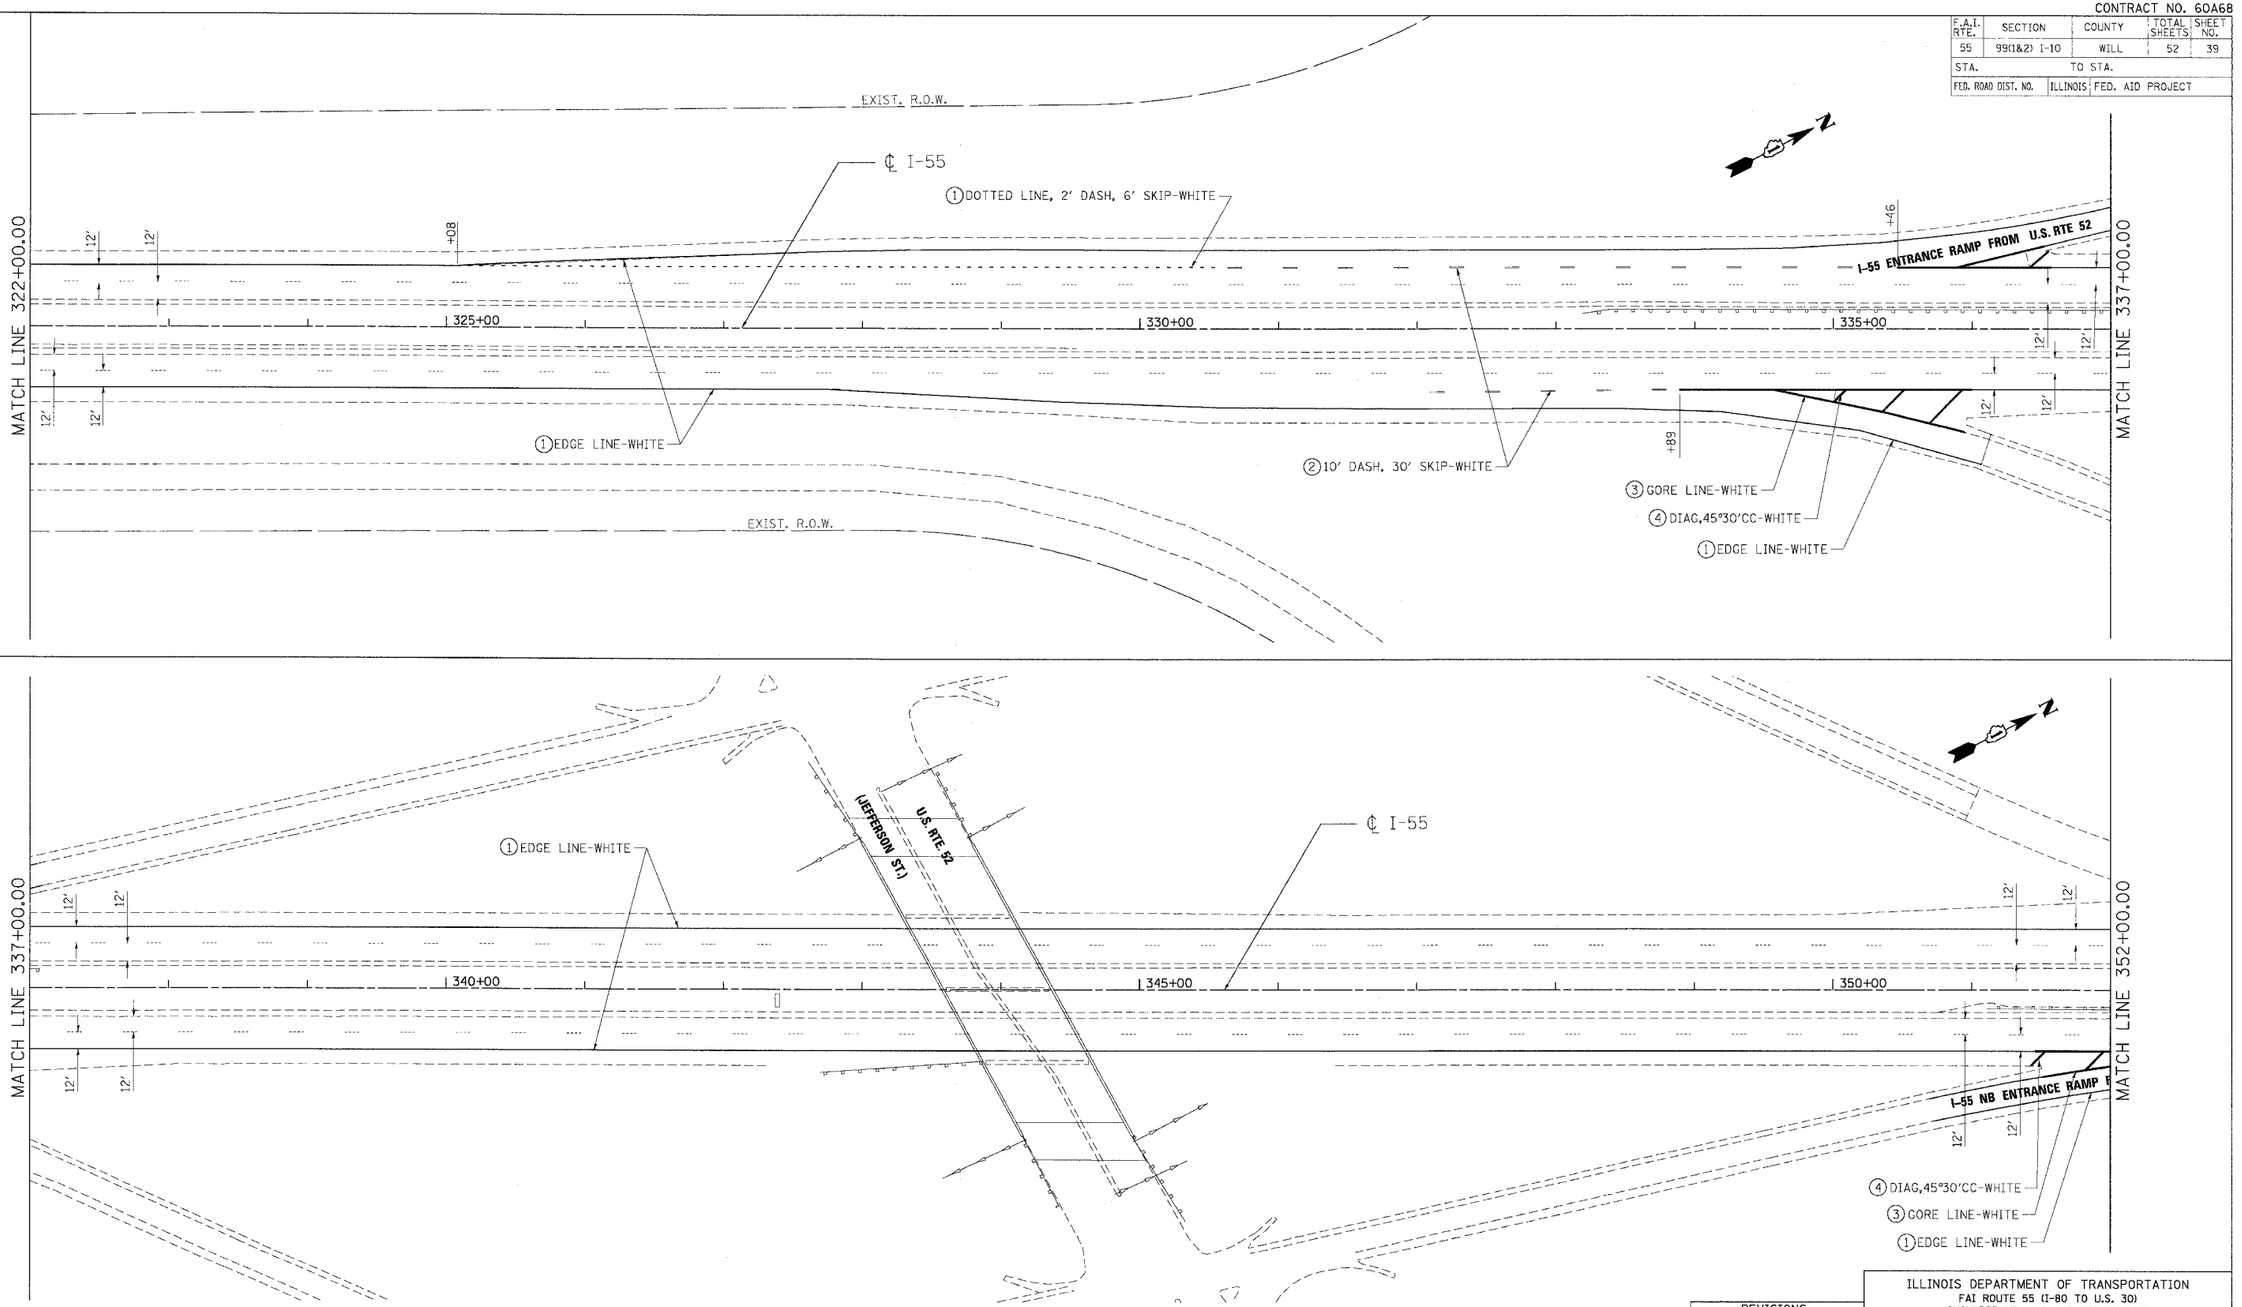

LEGEND

1. EPOXY PAVEMENT MARKING - LINE 4"
2. EPOXY PAVEMENT MARKING - LINE 5"
3. EPOXY PAVEMENT MARKING - LINE 8"
4. EPOXY PAVEMENT MARKING - LINE 12"

REVISIONS	
NAME	DATE

ILLINOIS DEPARTMENT OF TRANSPORTATION
FAI ROUTE 55 (I-80 TO U.S. 30)
SHOULDER MILLING AND RESURFACING

PAVEMENT MARKING
FAI 55
STA. 322+00.00 TO STA. 352+00.00

SCALE: 1"=50'
DRAWN BY MW
DATE 03/15/06
CHECKED BY DDH

TENG & ASSOCIATES, INC.
ENGINEERS/ARCHITECTS/PLANNERS
CHICAGO, ILLINOIS

PLOT DATE = $DATE$
FILE NAME = $FILE$
PLOT SCALE = $SCALE$
USER NAME = $USER$

..\AL 99\AB01.DGN, ..\XP99\AB01.DGN, ..\XP99\AB01.DGN, ..\XX85\ASC4.DGN, ..\PMB5\AB01.DGN, ..\AL 99\AB01.DGN, ..\XP99\AB01.DGN, ..\XP99\AB01.DGN, ..\R499\AB01.DGN, ..\XX85\ASC4.DGN
3-13-2006, 14:52:05
D:\ACTIVE\57\R2365R\CIVIL\CDN\PMB5\AB04.SHT