CONTRACT NO. 60A68

F.A.I. RTE.	SECTION	COUNTY	TOTAL SHEETS	SHEET NO.
55	99(1&2) I-10	WILL	52	44
STA.	TO STA.			
FED. ROAD DIST. NO.	ILLINOIS	FED. AID PROJECT		

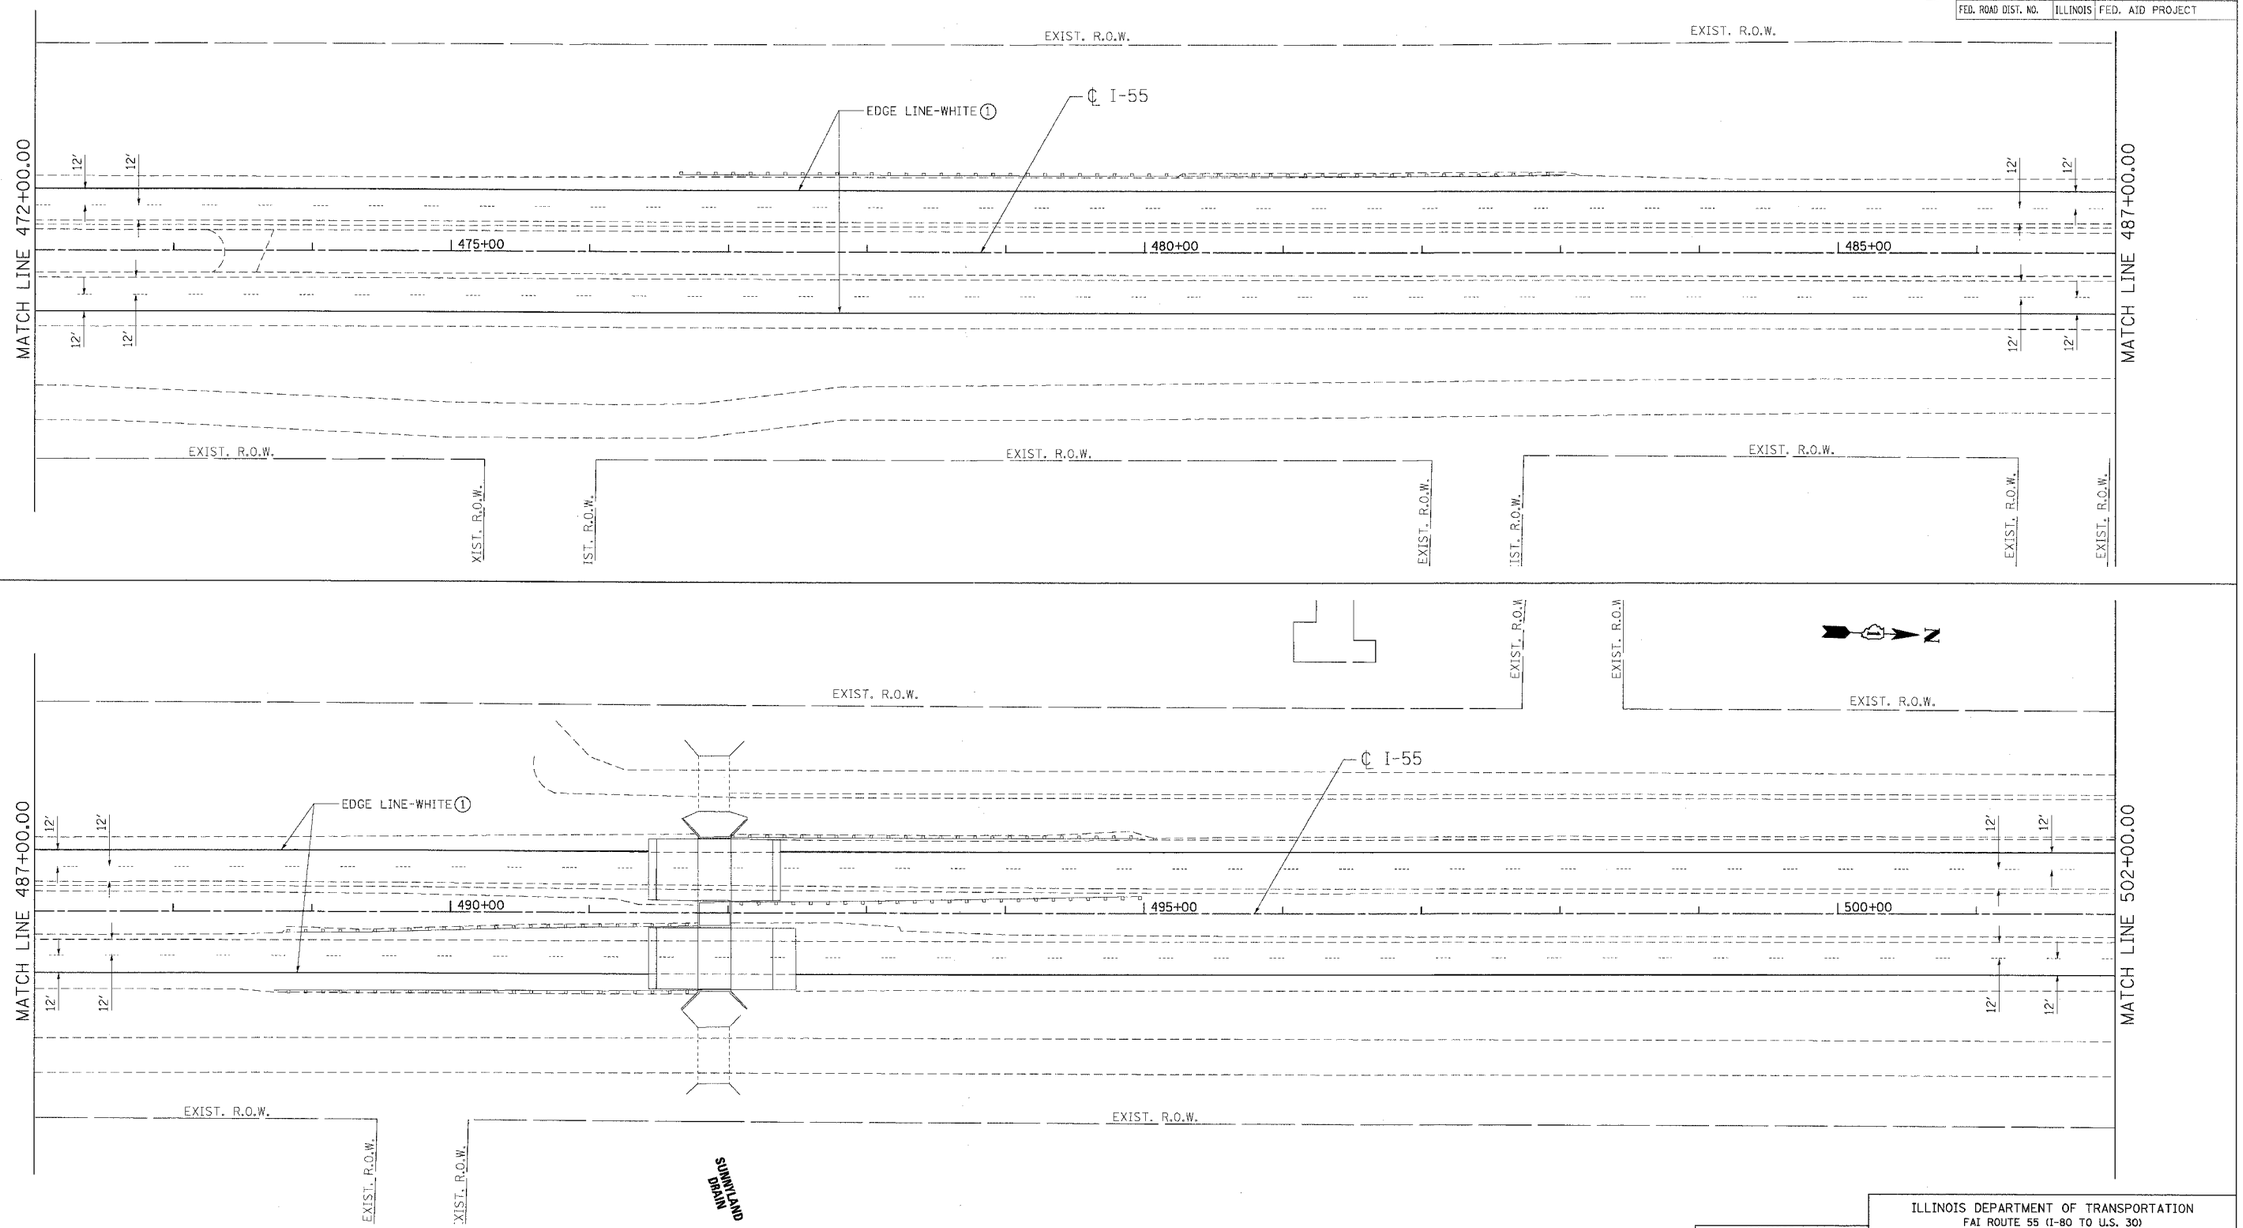

LEGEND

(1) EPOXY PAVEMENT MARKING - LINE 4"

(2) EPOXY PAVEMENT MARKING - LINE 5"

(3) EPOXY PAVEMENT MARKING - LINE 8"

(4) EPOXY PAVEMENT MARKING - LINE 12"

REVISIONS	
NAME	DATE

ILLINOIS DEPARTMENT OF TRANSPORTATION
FAI ROUTE 55 (I-80 TO U.S. 30)
SHOULDER MILLING AND RESURFACING

PAVEMENT MARKING
FAI 55
STA. 472+00.00 TO STA. 502+00.00

SCALE: 1"=50' DRAWN BY MW

DATE 03/15/06 CHECKED BY DDH

TENG

TENG & ASSOCIATES, INC.
ENGINEERS/ARCHITECTS/PLANNERS
CHICAGO, ILLINOIS

PLOT DATE = #DATE#
FILE NAME = #FILE$#
PLOT SCALE = #SCALE#
USER NAME = #USER#

-\VL-991608\DGN\-\XRP91A08L.DGN,-\XRP91A08L.DGN,-\XRP91A08L.DGN,-\XX08516SCA.DGN,-\XP08516A08.DGN,-\XP08516A08.DGN,-\VL-991408L.DGN,-\XRP91A08L.DGN,-\XRP91A08L.DGN,-\XRP91A08L.DGN,-\XX08516A08.DGN,-\XX08516A08.DGN,-\XP08516A08.DGN,-\XP08516A08.DGN
3-13-2006, 14:52:41 G:\PROJ\A2\
S:\DOCUMENT\M2361561\CIVIL\DGN\XP08516A08PS.SHT