CONTRACT NO. 60A68

F.A.I. RTE.	SECTION	COUNTY	TOTAL SHEETS	SHEET NO.
55	99(1&2) I-10	WILL	52	47
STA.	TO STA.			
FED. ROAD DIST. NO.	ILLINOIS	FED. AID PROJECT		

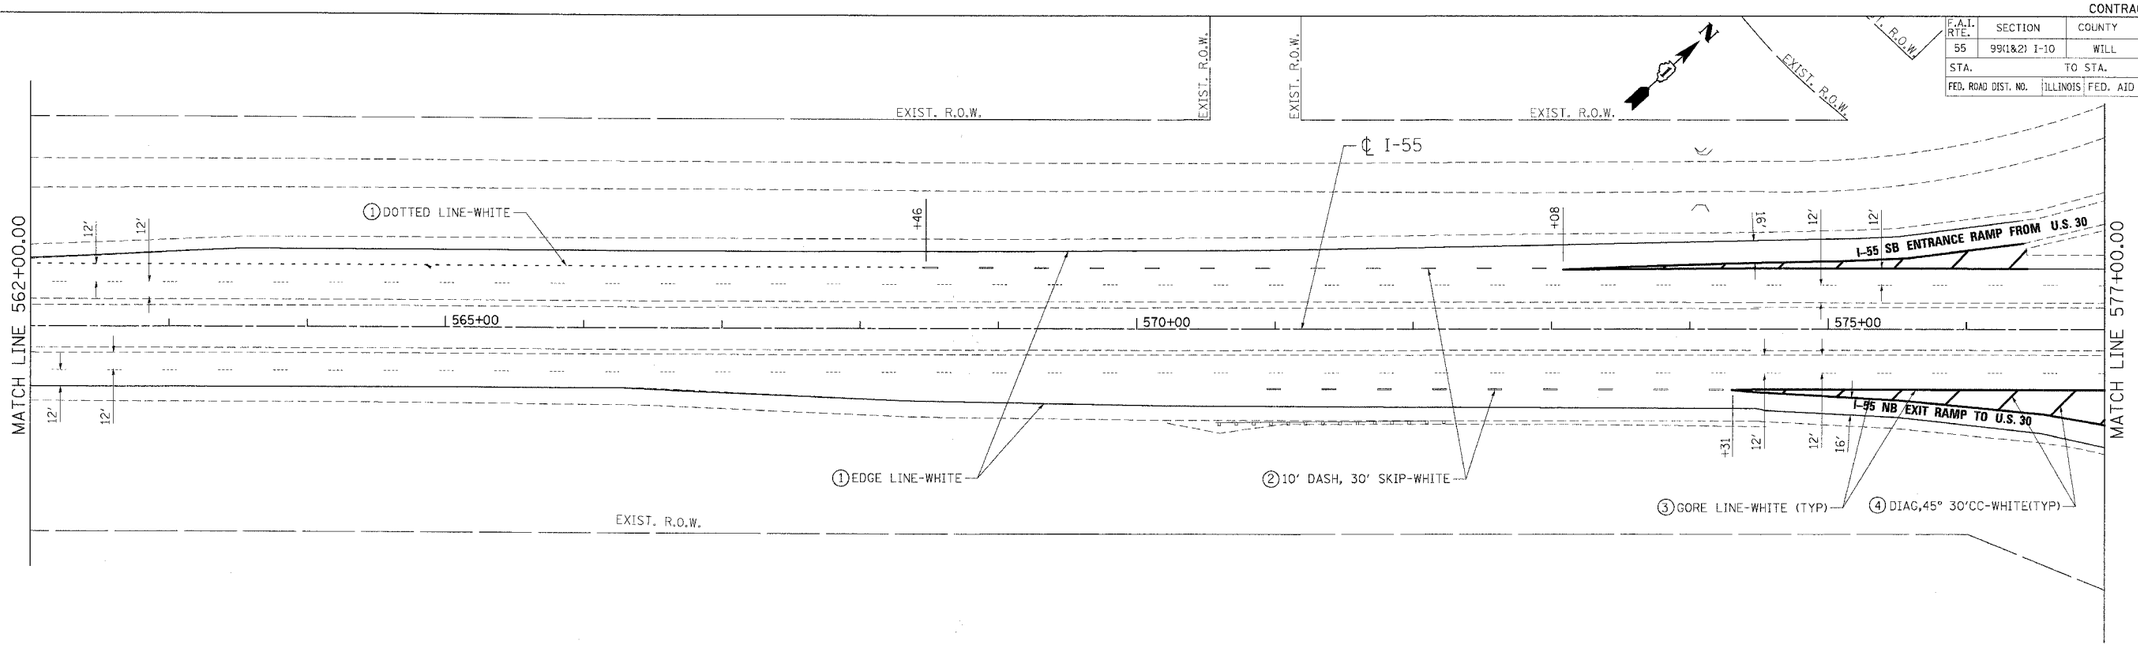

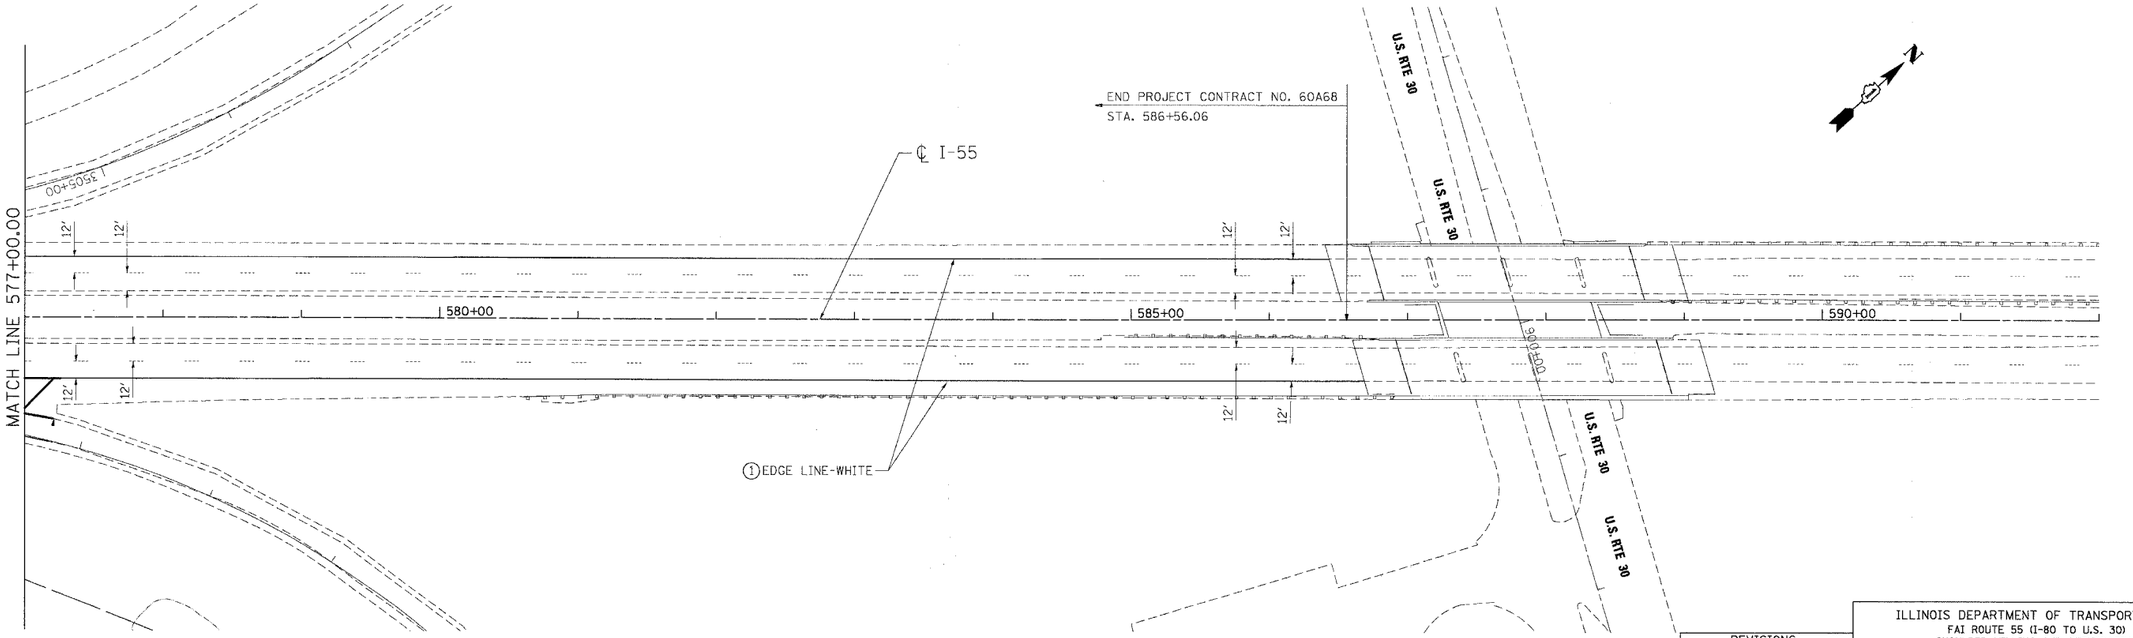

LEGEND

1. EPOXY PAVEMENT MARKING - LINE 4"
2. EPOXY PAVEMENT MARKING - LINE 5"
3. EPOXY PAVEMENT MARKING - LINE 8"
4. EPOXY PAVEMENT MARKING - LINE 12"

REVISIONS	
NAME	DATE

ILLINOIS DEPARTMENT OF TRANSPORTATION
FAI ROUTE 55 (I-80 TO U.S. 30)
SHOULDER MILLING AND RESURFACING

PAVEMENT MARKING
FAI 55
STA. 562+00.00 TO STA. 592+00.00

SCALE: 1"=50'
DRAWN BY MW
DATE 03/15/06
CHECKED BY DDH

TENG
TENG & ASSOCIATES, INC.
ENGINEERS/ARCHITECTS/PLANNERS
CHICAGO, ILLINOIS

PLOT DATE = $DATE$
FILE NAME = $FILE$
PLOT SCALE = $SCALE$
USER NAME = $USER$

..\XL7916ABD.DGN, ..\XP7917A0B1.DGN, ..\XP7917A0B1.DGN, ..\XX0B51A5G4.DGN, ..\XP0B51A0B1.DGN, ..\XL7916ABD.DGN, ..\XP7917A0B1.DGN, ..\XP7917A0B1.DGN, ..\XX0B51A5G4.DGN, ..\XP0B51A0B1.DGN, ..\XL7916ABD.DGN
3/15/2006, 14:53:03 GARCIA2
S:\DOCUMENT\02561360\CIVIL\DGN\XP0B51H0E2.SHT