F.A.I. RTE.	SECTION	COUNTY	TOTAL SHEETS	SHEET NO.
94	1818 R-3	COOK	265	77
STA. 2316+00		TO STA. 2367+00		
FED. ROAD DIST. NO.	ILLINOIS	FED. AID PROJECT		

60B17

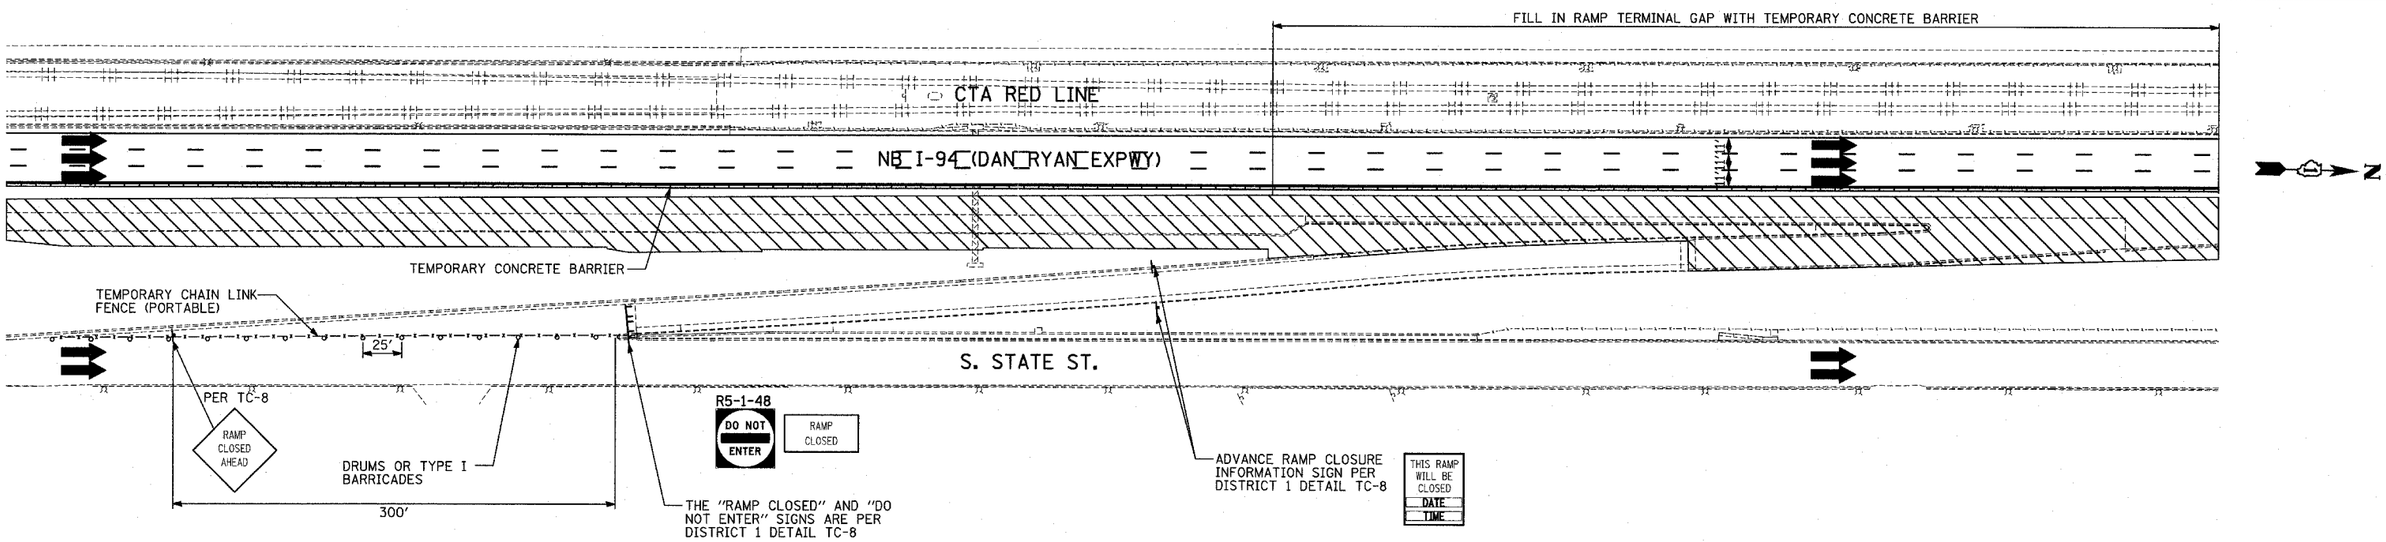

TYPICAL ENTRANCE RAMP CLOSURE FOR STAGES 1 & 1A

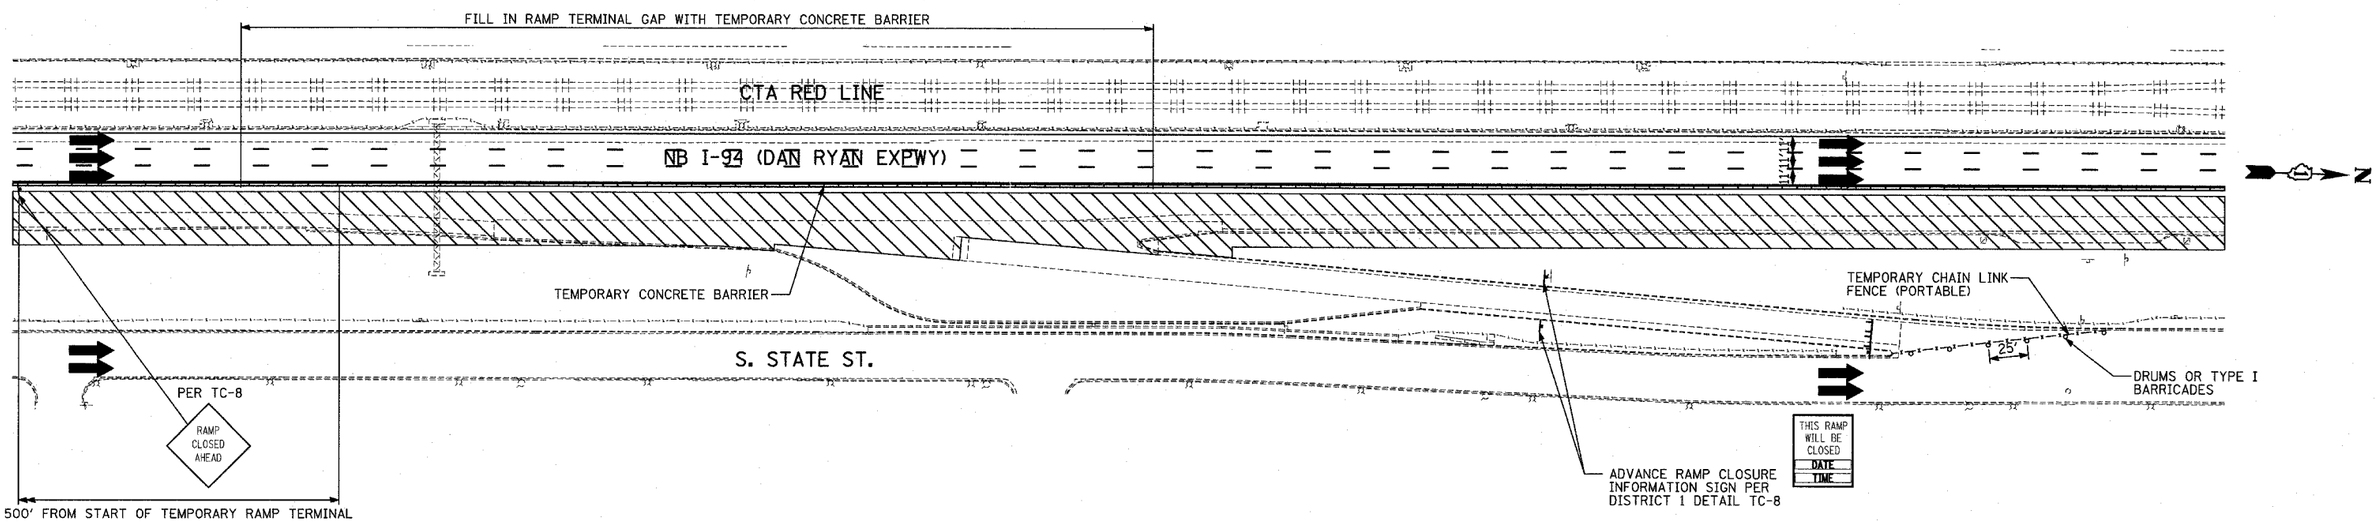

TYPICAL EXIT RAMP CLOSURE FOR STAGES 1 & 1A

WORK ZONE FOR LANES 4, 5, OUTSIDE SHOULDER, AND RAMP TERMINAL

REVISIONS	
NAME	DATE
REVISED	04/15/05

ILLINOIS DEPARTMENT OF TRANSPORTATION

F.A.I. 94 (DAN RYAN EXPRESSWAY)

GENERAL NOTES

CONSTRUCTION STAGING NOTES

MAINTENANCE OF TRAFFIC DETAILS

SHEET 3 OF 4

SCALE: NO SCALE DRAWN BY: RTM

DATE: MARCH 7, 2006 CHECKED BY: TGB

TY·LIN INTERNATIONAL