F.A.I. RTE.	SECTION	COUNTY	TOTAL SHEETS	SHEET NO.
94	•	COOK	916	252
STA. 190+65 (NB I-57) 1990+48 (NB FORD) TO STA. 2316+00 (NB RYAN)				
FED. ROAD DIST. NO.	ILLINOIS	FED. AID PROJECT		

• (1516.1, 1717, & 1818) R-4

62304

p:\02373\road\c20\mt203ash01a3a.dgn

NOTE:

1. MOT AT THE EAST END OF CONTRACT 62304 FOR THE EB CONNECTOR MUST AT ALL TIMES MATCH CONTRACT 62593 TO THE EAST.

LEGEND:

- TEMPORARY CONCRETE BARRIER
- TRAFFIC LANE
- WORK ZONE
- BARRICADE, TYPE III
- DRUM WITH MONO-DIRECTIONAL STEADY BURNING LIGHT
- ARROW BOARD
- TEMPORARY PAVEMENT

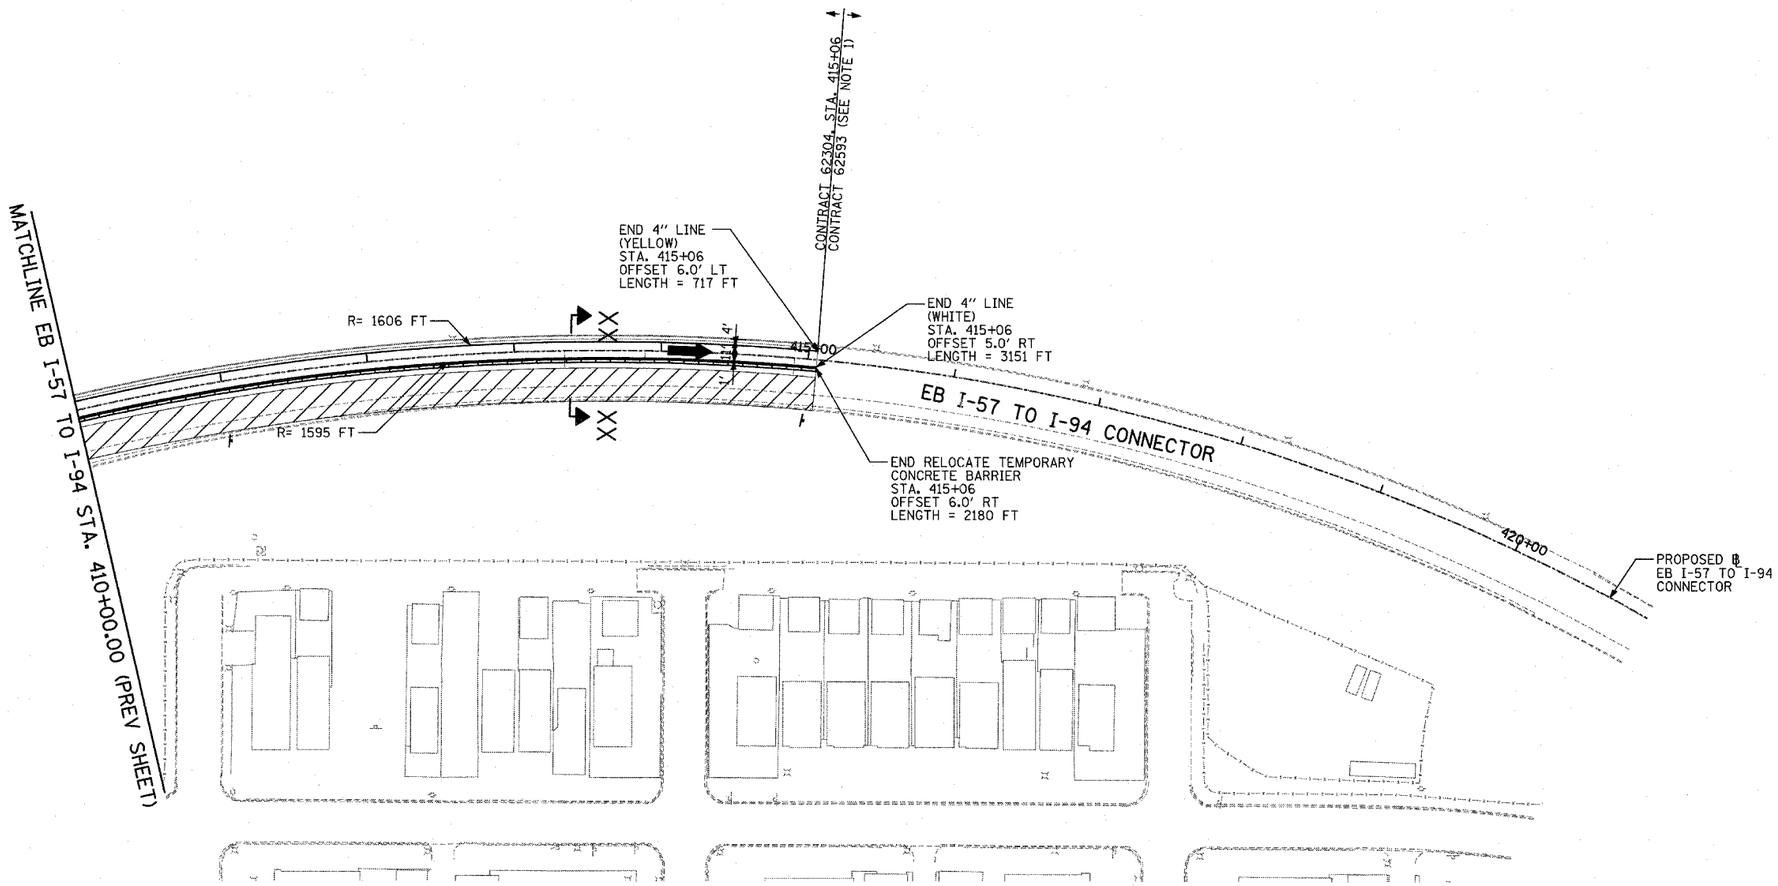

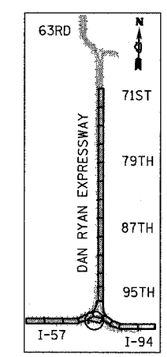

LOCATION MAP

50 0 50 100

SCALE: 1" = 50'-0"

REVISIONS	
NAME	DATE

ILLINOIS DEPARTMENT OF TRANSPORTATION

F.A.I. 94 (DAN RYAN EXPRESSWAY)

MAINTENANCE OF TRAFFIC PLAN

STAGE 3A - NB I-94

EB I-57 TO SB FORD STA. 410+00 TO 421+00

SHEET 3 OF 7

SCALE: 1"=50'-0" DRAWN BY: RTM

DATE: MARCH 7, 2006 CHECKED BY: JDF

TY·LIN INTERNATIONAL

3/3/2006 3:42:15 PM