F.A.I. RTE.	SECTION	COUNTY	TOTAL SHEETS	SHEET NO.
94	*	COOK	916	370
STA. 1990+65 (NB I-57) 1990+48 (NB FORD) TO STA. 2316+00 (NB RYAN)				
FED. ROAD DIST. NO.	ILLINOIS	FED. AID PROJECT		

* (1516.1, 1717, & 1818) R-4

62304

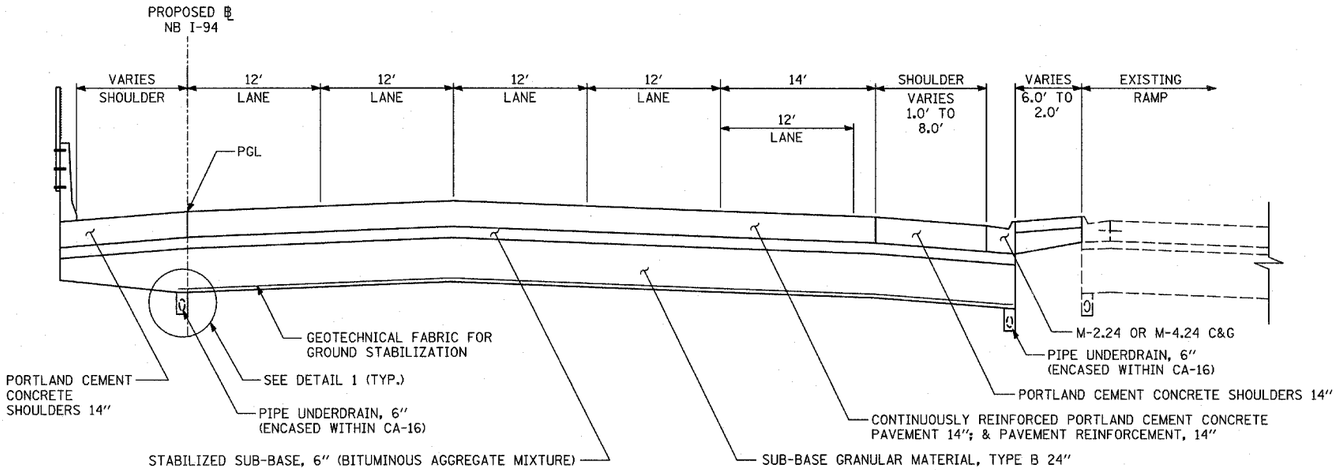

PROPOSED NB I-94 MAINLINE PAVEMENT

LOCATIONS VARY (95TH ST, 87TH ST, 83RD ST)

NOTES:

(1) GEOTECHNICAL FABRIC FOR GROUND STABILIZATION SHALL BE PLACED THE ENTIRE WIDTH FROM INSIDE EDGE OF PIPE UNDERDRAIN TRENCH TO INSIDE EDGE OF PIPE UNDERDRAIN TRENCH, AND SUB-BASE GRANULAR MATERIAL TYPE B-24″ SHALL BE PLACED THE ENTIRE WIDTH FROM BACK-OF-CURB TO BACK-OF-CURB PRIOR TO UNDERDRAIN INSTALLATION. REPLACEMENT OF THE SACRIFICIAL SUB-BASE GRANULAR MATERIAL TYPE B-24″ ABOVE THE NEWLY PLACED PIPE UNDERDRAIN TRENCHES SHALL BE INCLUDED IN THE UNIT PRICE OF THE PIPE UNDERDRAIN, 6″.

(2) RIGHT SHOULDER IN DIRECTION OF TRAFFIC

(3) LEFT SHOULDER IN DIRECTION OF TRAFFIC

(4) FABRIC ENVELOPE AND CA-16 ARE INCLUDED IN THE UNIT COST FOR PIPE UNDERDRAINS

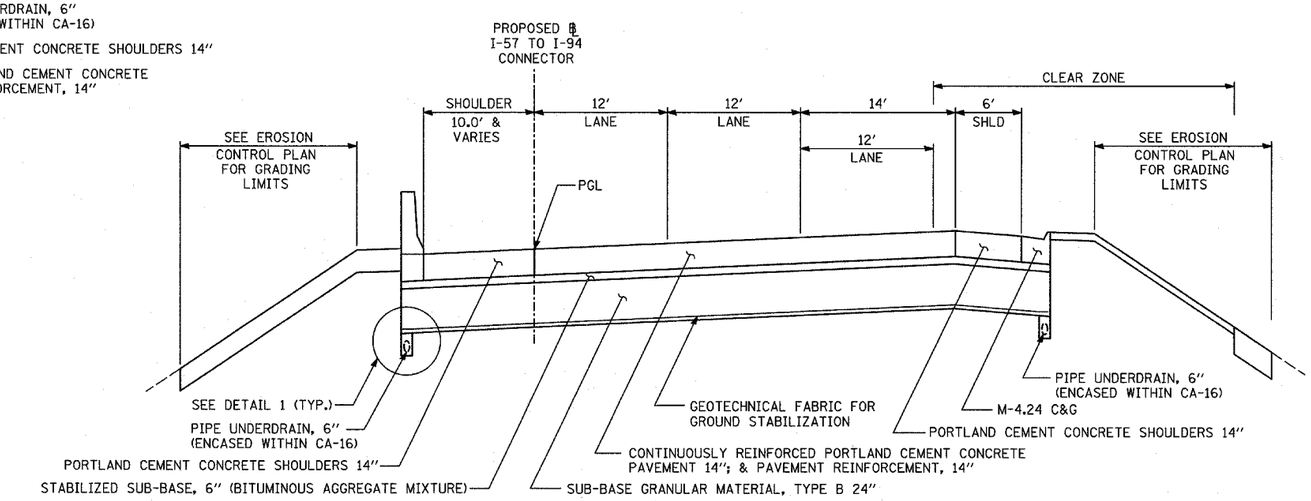

PROPOSED NB I-57 MAINLINE PAVEMENT

BETWEEN WENTWORTH AND NB I-57 STA. 234+50.00

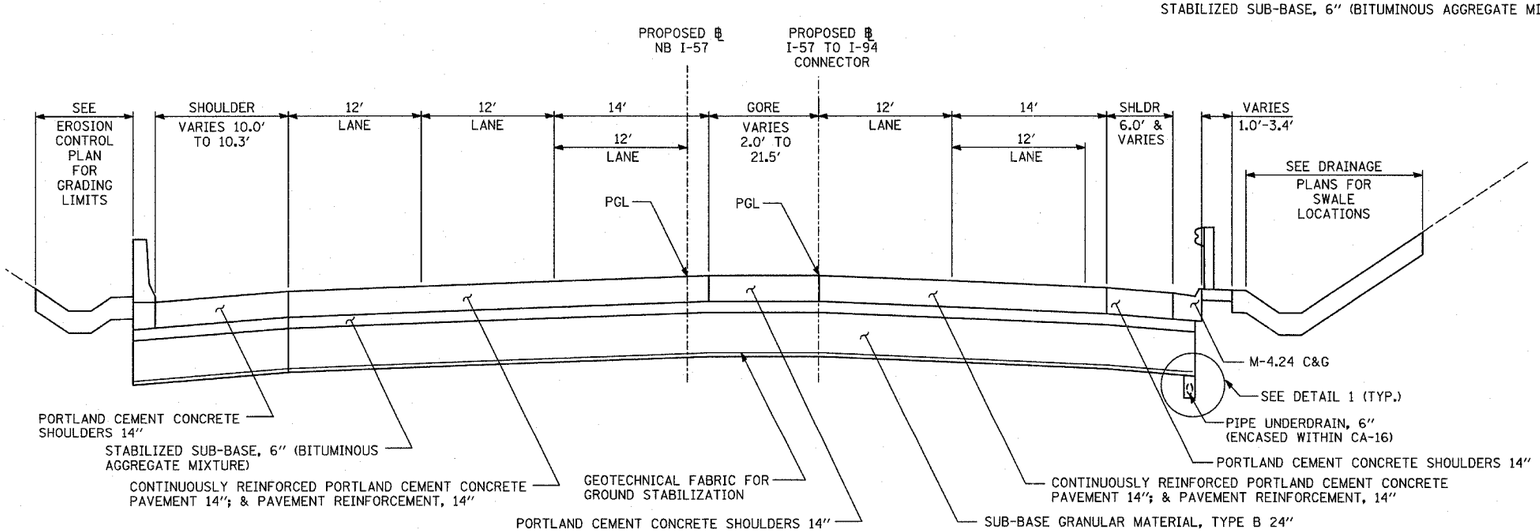

PROPOSED NB I-57 / EB I-57 TO I-94 CONNECTOR PAVEMENT

LOCATIONS VARY BETWEEN C. & W.I. R.R. AND WENTWORTH AVENUE

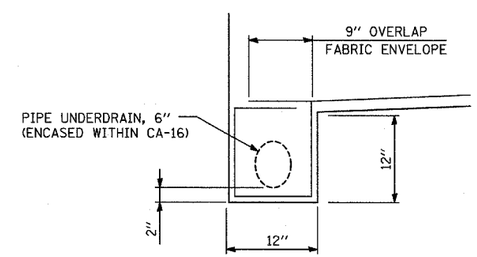

DETAIL 1

TYLIN INTERNATIONAL

REVISIONS NAME	DATE

ILLINOIS DEPARTMENT OF TRANSPORTATION

F.A.I. 94 (DAN RYAN EXPRESSWAY)

PIPE UNDERDRAINS ALONG I-57 AND I-94 DETAILS SHEET 2 OF 2

SCALE: NONE — DRAWN BY: BK

DATE: MARCH 7, 2006 — CHECKED BY: DA