F.A.I. RTE.	SECTION	COUNTY	TOTAL SHEETS	SHEET NO.
94	•	COOK	916	512
STA. 2255+88		TO STA. 2269+18		
FED. ROAD DIST. NO.	ILLINOIS	FED. AID PROJECT		

• (1516.1, 1717, & 1818) R-4

62304

NOTES:

1. REFER TO SHEET EI-106 AND EI-110 FOR HANDHOLE DETAILS. HANDHOLE HH 1407 TO BE LOCATED AS SHOWN ON SHEET EI-110.
2. REFER TO SHEET EI-102 AND EI-103 FOR DUCTBANK DETAILS.
3. REFER TO SHEET EI-115 FOR DETECTOR STATION LAYOUT.

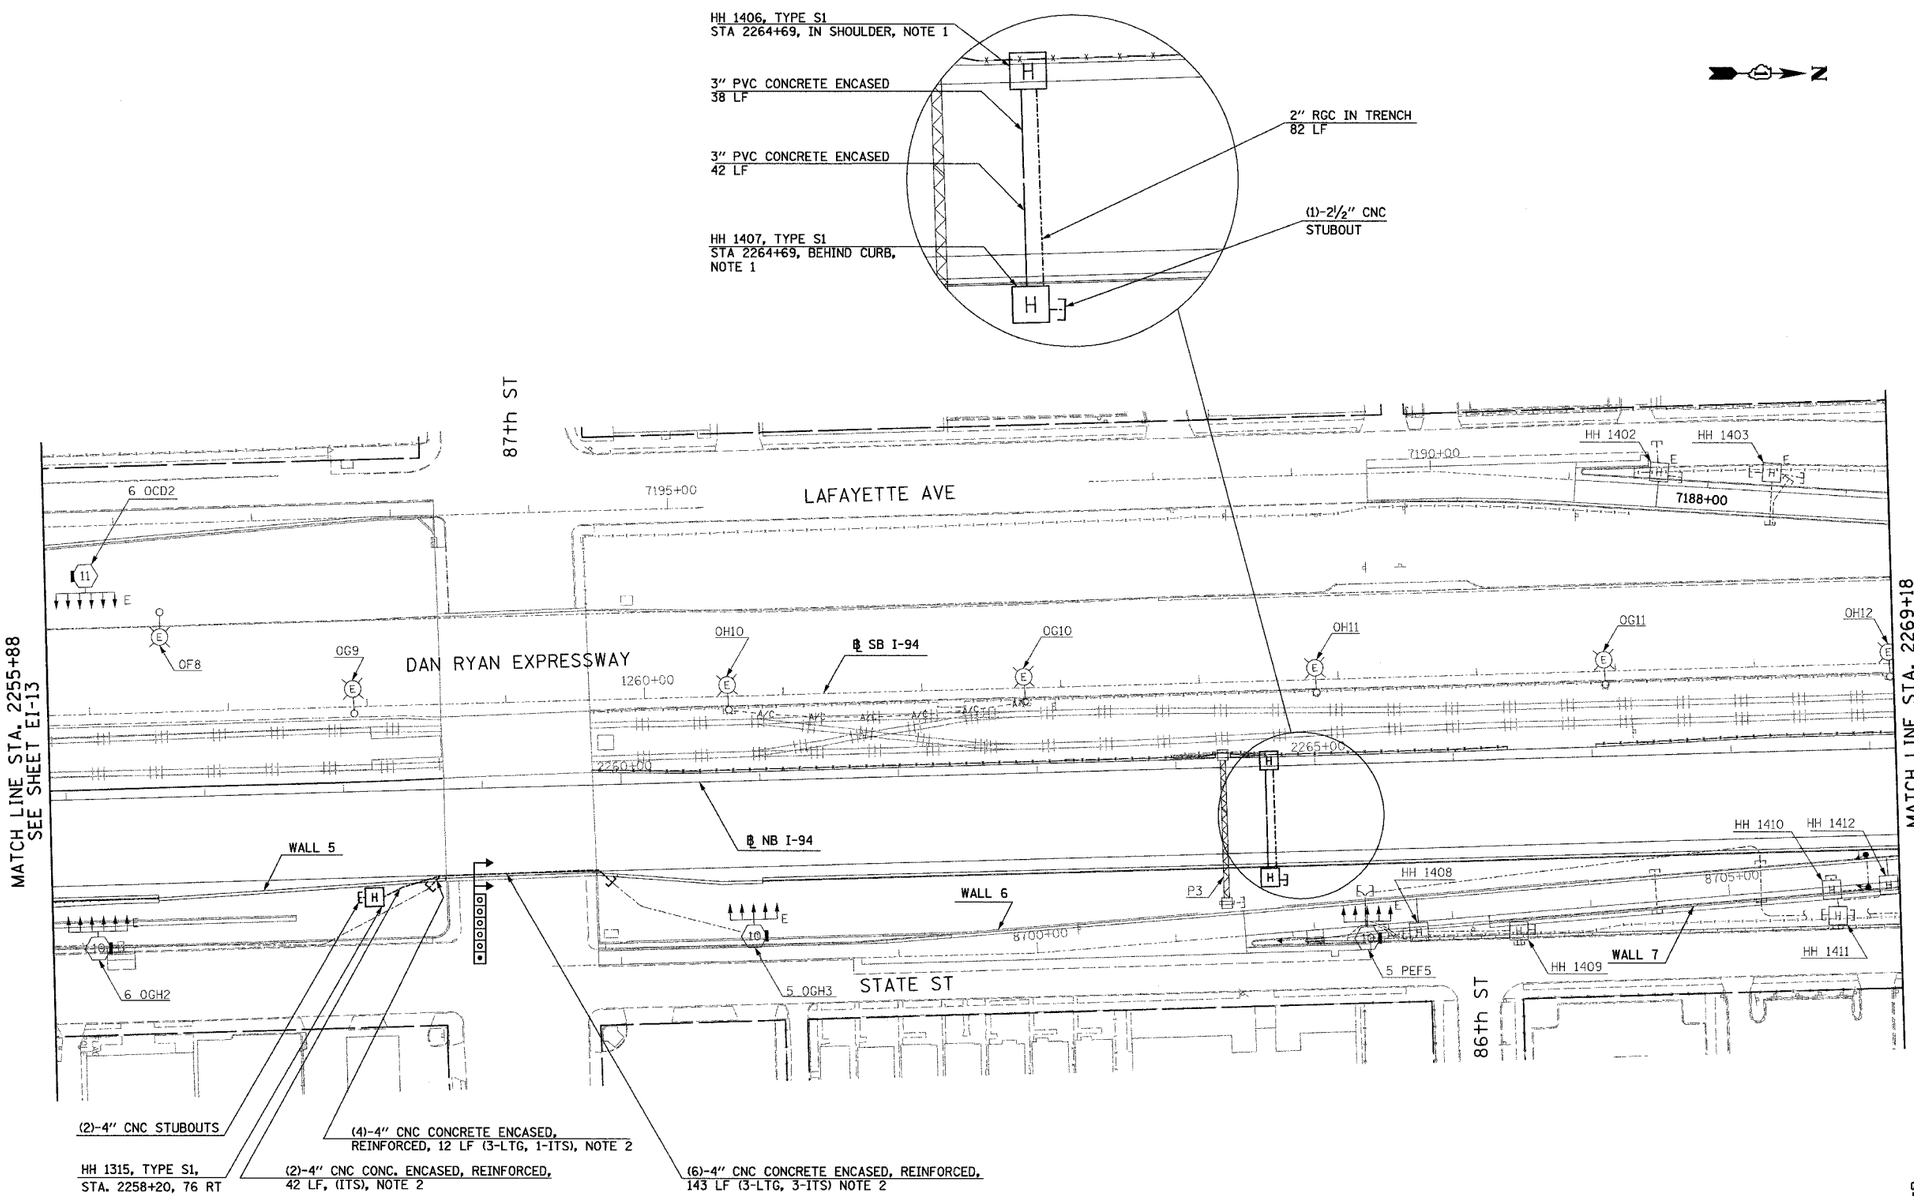

20/EI-14

REVISIONS	
NAME	DATE

ILLINOIS DEPARTMENT OF TRANSPORTATION

F.A.I. 94 (DAN RYAN EXPRESSWAY)

ELECTRICAL INFRASTRUCTURE PLANS
PROPOSED IMPROVEMENTS
STA. 2255+88 TO STA. 2269+18

SCALE: 1"=50' DRAWN BY: VK
DATE: MARCH 7, 2006 CHECKED BY: TM

SINGH
SINGH & ASSOCIATES, INC.
CONSULTING ENGINEERS
300 W. ADAMS ST.
CHICAGO, IL 60606
TEL: (312) 629-0240
FAX: (312) 629-8449

J:\75\Dgn\RL021753B_EI-14-c20.sht
3/1/2006 2:41:34 PM