F.A.I. RTE.	SECTION	COUNTY	TOTAL SHEETS	SHEET NO.
94	*	COOK	916	667

STA. 190+65 (NB I-57) 1990+48 (NB FORD) TO STA. 2316+00 (NB RYAN)

FED. ROAD DIST. NO. | ILLINOIS | FED. AID PROJECT

* (1516.1, 1717, & 1818) R-4

62304

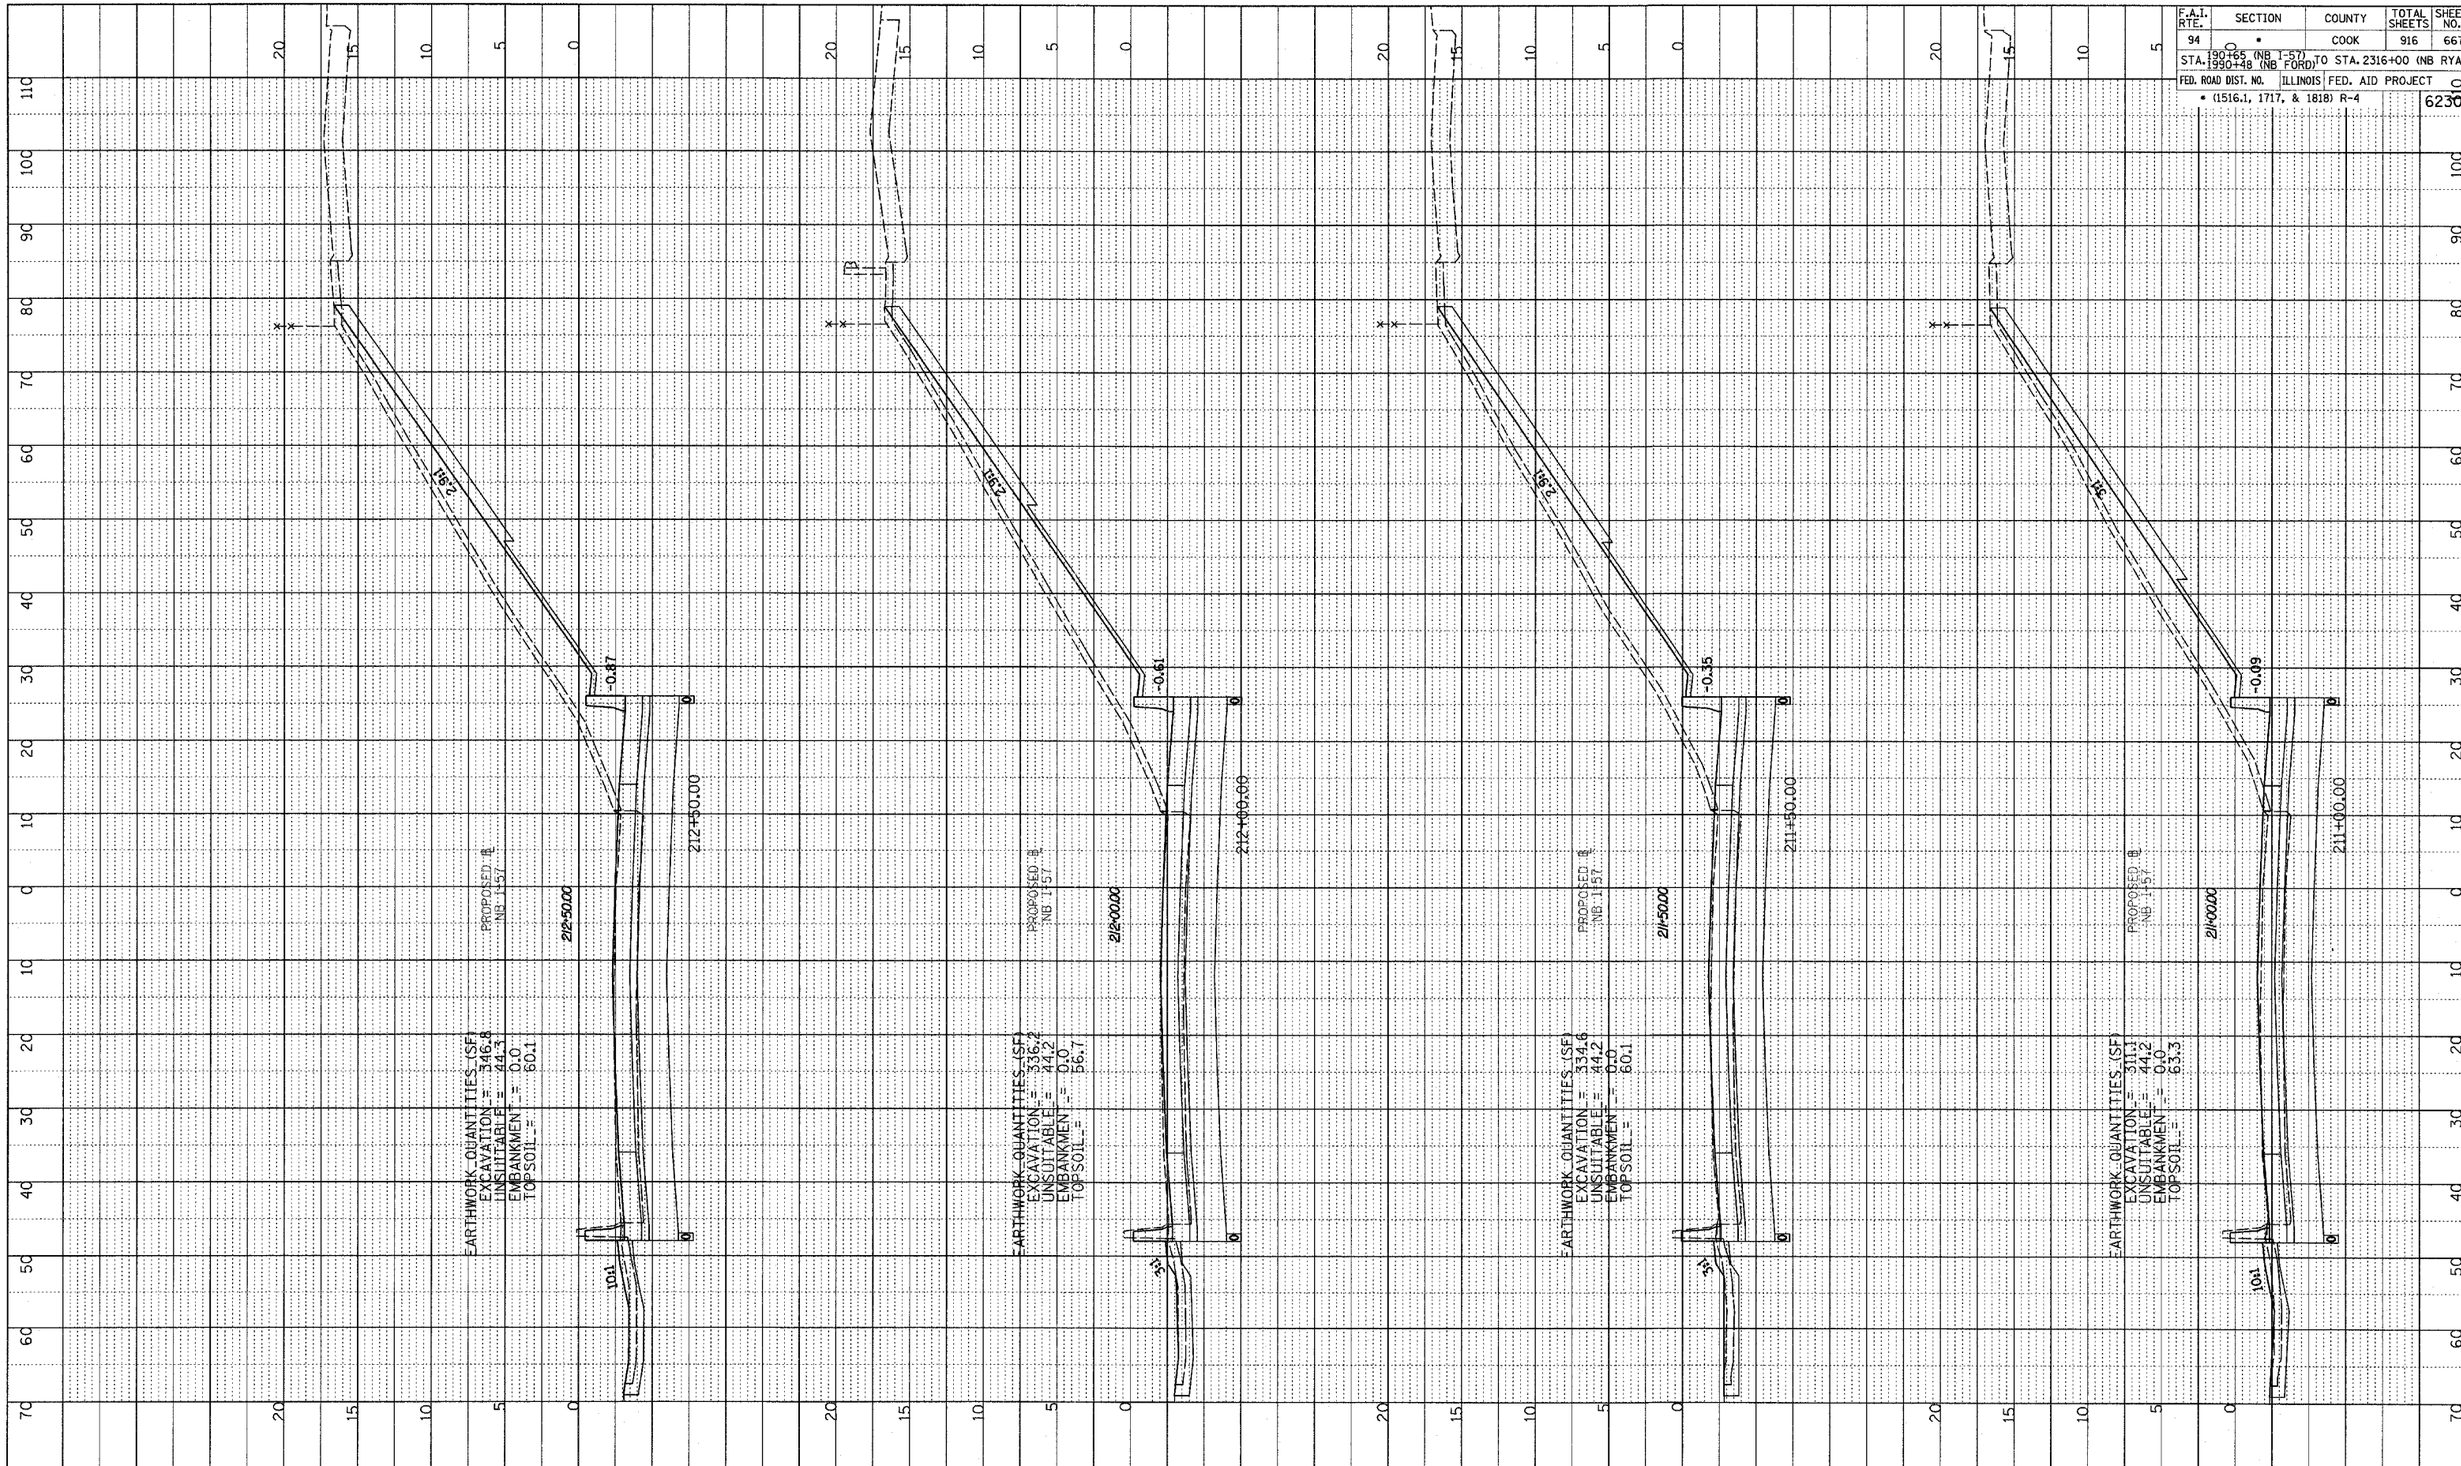

PROFILE
SURVEYED
PLOTTED
GRADES CHECKED
B.M. NOTED
STRUCTURE NOTATNS CHKD
NOTE BOOK NO.
BY
DATE

TYLIN INTERNATIONAL

10' 0 10' 20'
HORIZONTAL SCALE

5' 0 5' 10'
VERTICAL SCALE

NORTHBOUND I-57
STA. 211+00 TO STA. 212+50

03/03/2006 04:10:26 PM