F.A.I. RTE.	SECTION	COUNTY	TOTAL SHEETS	SHEET NO.
94	*	COOK	916	775

STA. 190+65 (NB I-57) 1990+48 (NB FORD) TO STA. 2316+00 (NB RYAN)

FED. ROAD DIST. NO. | ILLINOIS | FED. AID PROJECT

* (1516.1, 1717, & 1818) R-4

62304

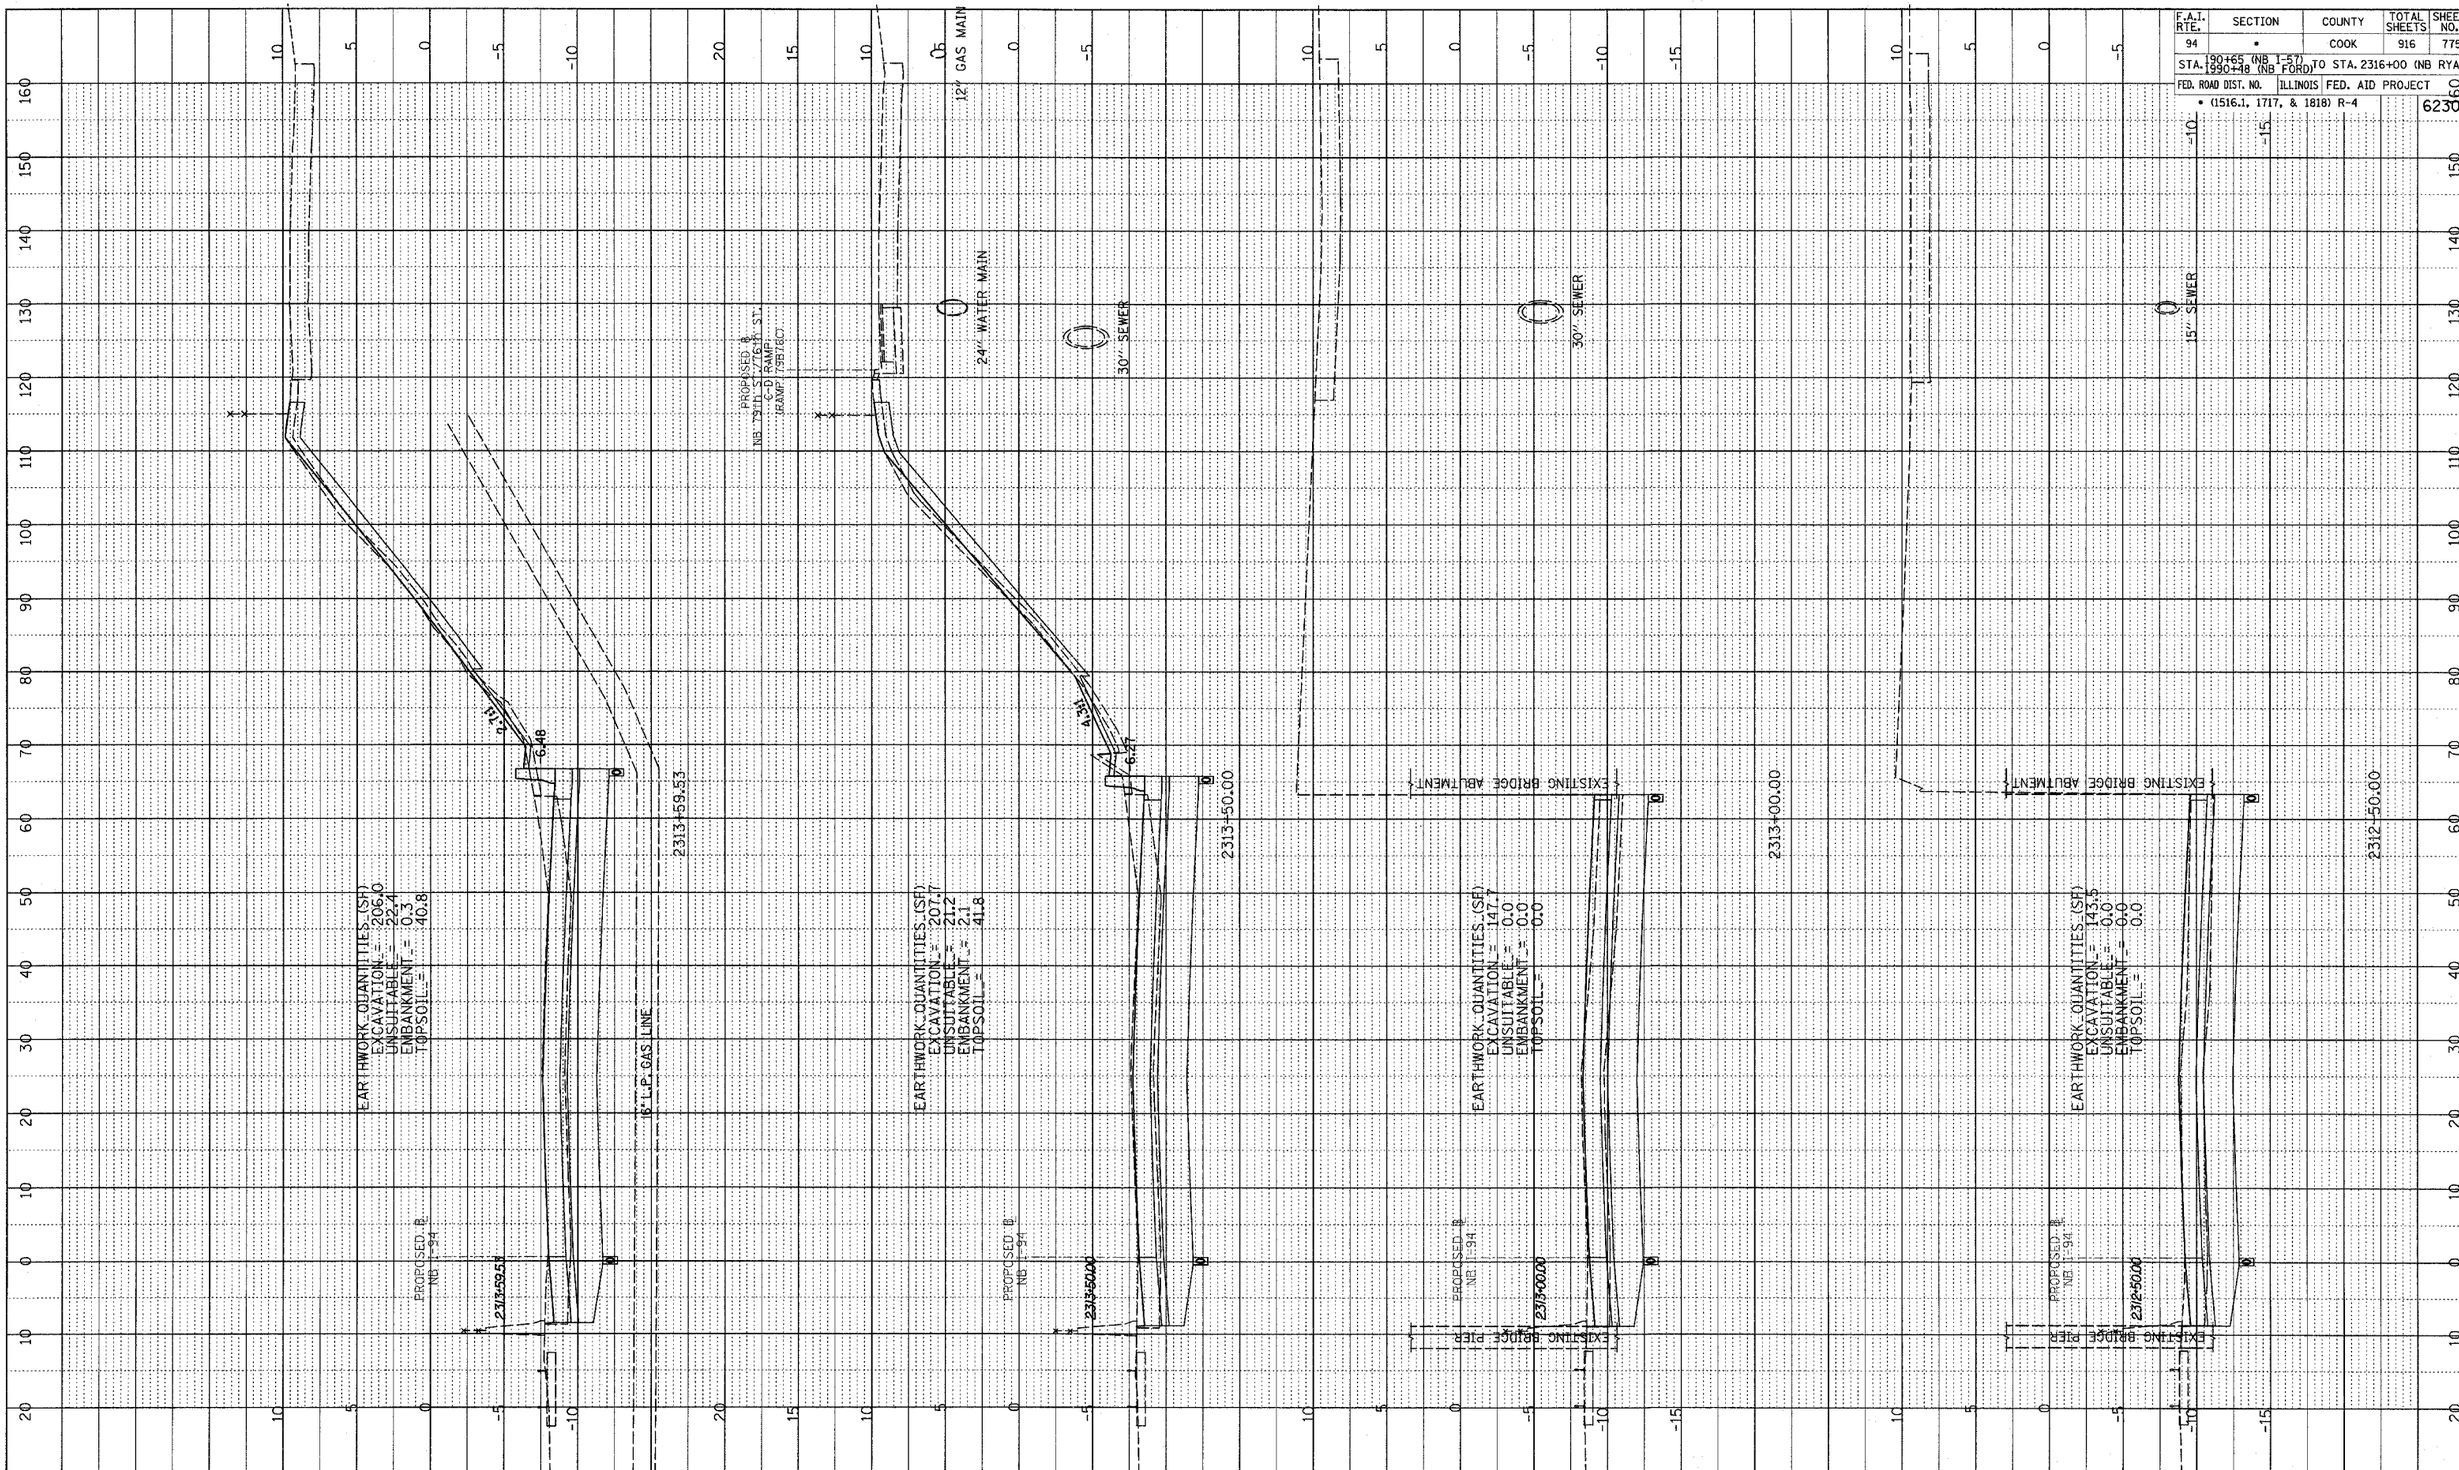

TYLIN INTERNATIONAL

HORIZONTAL SCALE 10' 0 10' 20'

VERTICAL SCALE 5' 0 5' 10'

NORTHBOUND I-94 (DAN RYAN EXPWY)
STA. 2312+50 TO STA. 2313+59.53

PROFILE NOTE BOOK NO. | SURVEYED | PLOTTED | GRADES CHECKED | B.M. NOTED | STRUCTURE NOTATNS CHKD | BY | DATE

p:\02373\road\c20\gpk20xssh7975.dgn

03/03/2006 04:19:03 PM