CONTRACT NO. 60828

F.A.P RTE.	SECTION	COUNTY	TOTAL SHEETS	SHEET NO.
90/94	1999-161-1	COOK	75	23
STA.		TO STA.		
FED. ROAD DIST. NO.	ILLINOIS	FED. AID PROJECT		

D-91-411-99

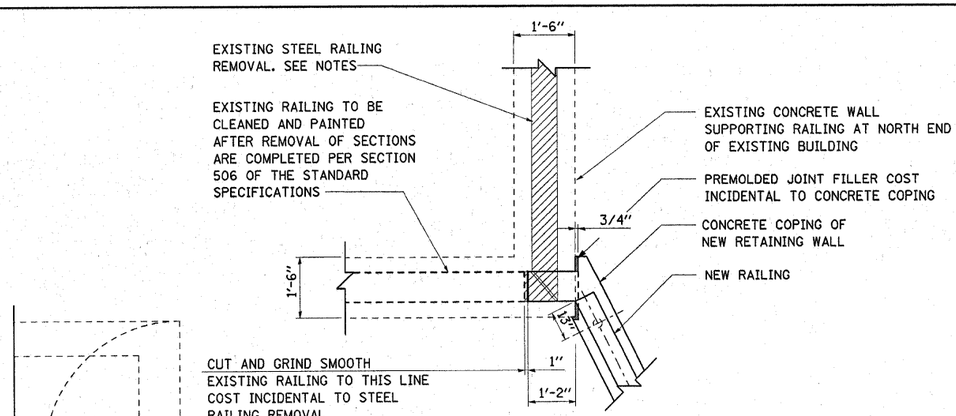

DETAIL A
NO SCALE
JOINT BETWEEN NEW AND EXISTING RAILING

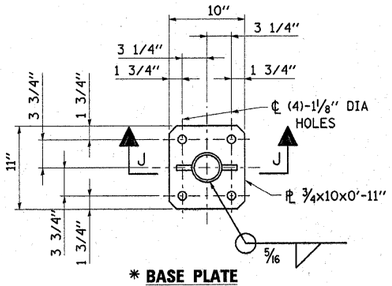

*** BASE PLATE**
NO SCALE

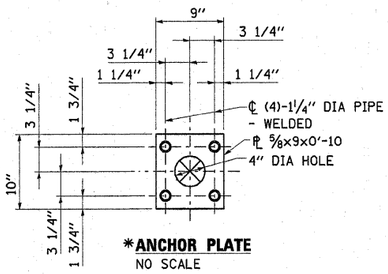

***ANCHOR PLATE**
NO SCALE

GENERAL NOTES:

1. FOR STRUCTURAL GENERAL NOTES SEE DWG. S-1 AND S-2.

NOTES:

1. EXISTING RAILING SHALL BE CAREFULLY REMOVED FROM THE CONCRETE BASE WITH NO DAMAGE TO CONCRETE. HOLES LEFT IN CONCRETE BASE SHALL BE FILLED WITH NON-SHRINK GROUT. COST INCIDENTAL TO STEEL RAILING REMOVAL.

*COST INCIDENTAL TO FURNISHING AND ERECTING STEEL RAILING.

TYPICAL RAILING
NO SCALE

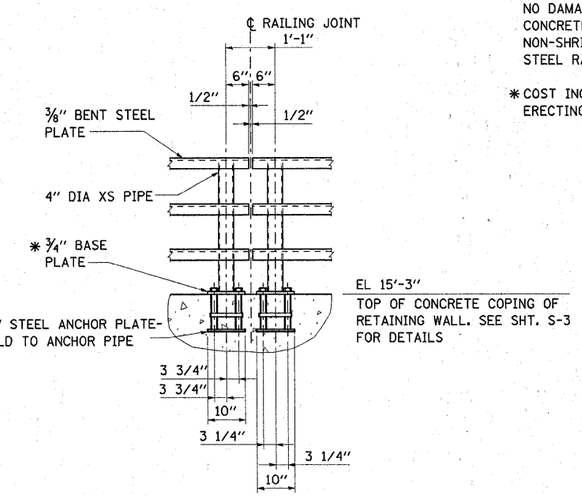

ELEVATION
NO SCALE

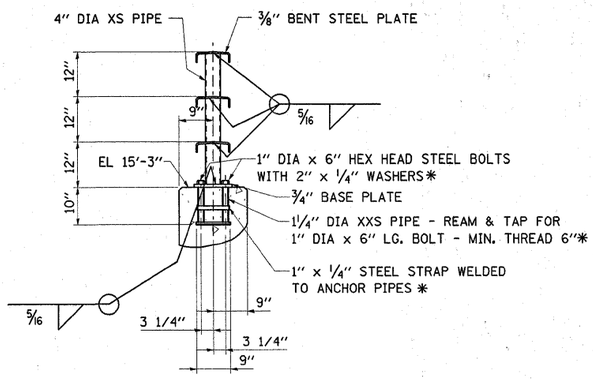

SECTION
NO SCALE

SECTION J–J
NO SCALE

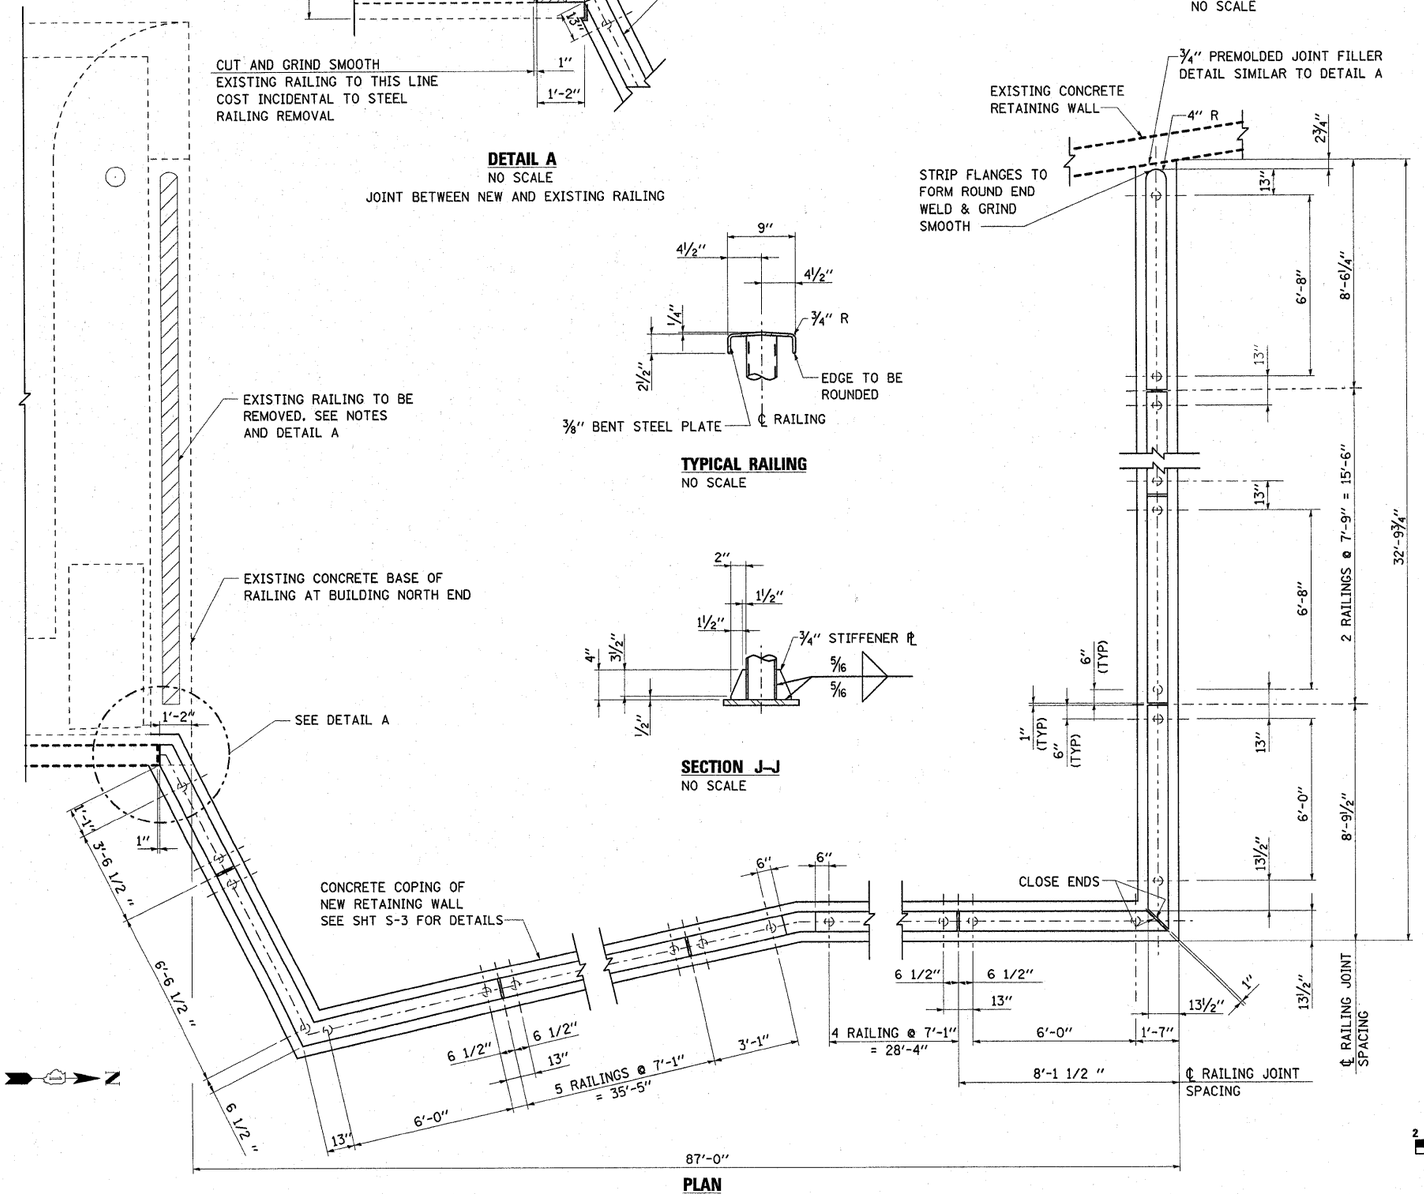

PLAN
SCALE: 3/8" = 1'-0"

2 1 0 2 4 6 — 3/8" = 1'-0"

REVISIONS NAME	DATE

ILLINOIS DEPARTMENT OF TRANSPORTATION

RAILING PLAN & DETAILS

SCALE: VERT. AS NOTED
HORIZ.
DATE: 3/2/2010

DRAWN BY: A.T.
CHECKED BY: A.N.

PLOT DATE = #DATE#
FILE NAME = #FILE#
PLOT SCALE = #SCALE#
USER NAME = #USER#