CONTRACT NO. 60828

F.A.P RTE.	SECTION	COUNTY	TOTAL SHEETS	SHEET NO.
90/94	1999-161-1	COOK	75	53
STA.		TO STA.		
FED. ROAD DIST. NO.	ILLINOIS	FED. AID PROJECT		

D-91-411-99

NOTES:

1. FOR LEGEND SEE DWG. E-12.
2. ALL DEVICES TO BE INSTALLED AND CHANGES TO BE MADE ARE BOLD.
3. EXISTING RELAYS BCR7 THRU BCR17 MUST BE REPLACED BY INSTRINSICALLY SAFE BARRIER RELAYS.

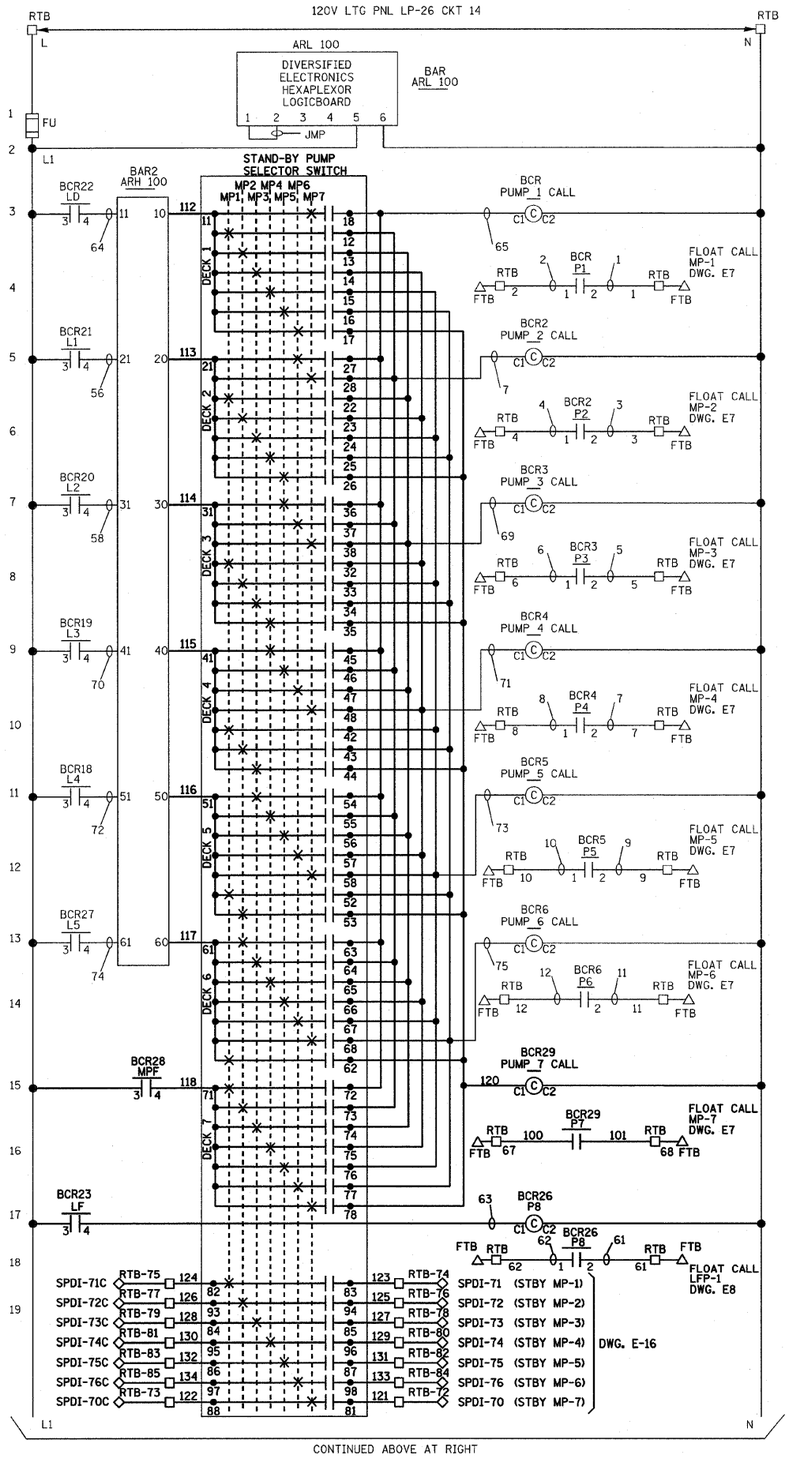

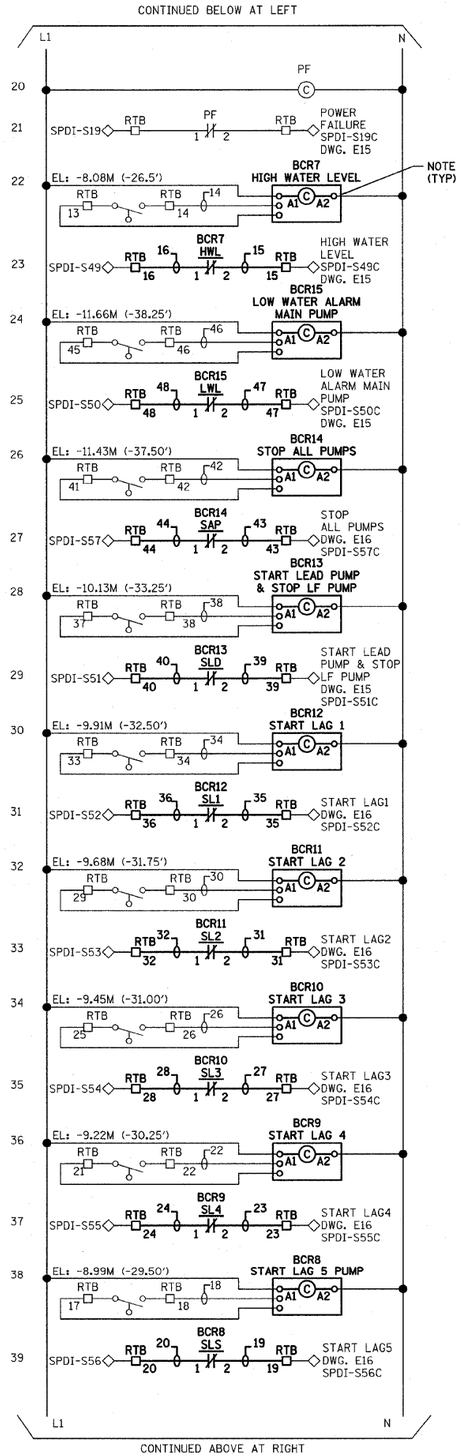

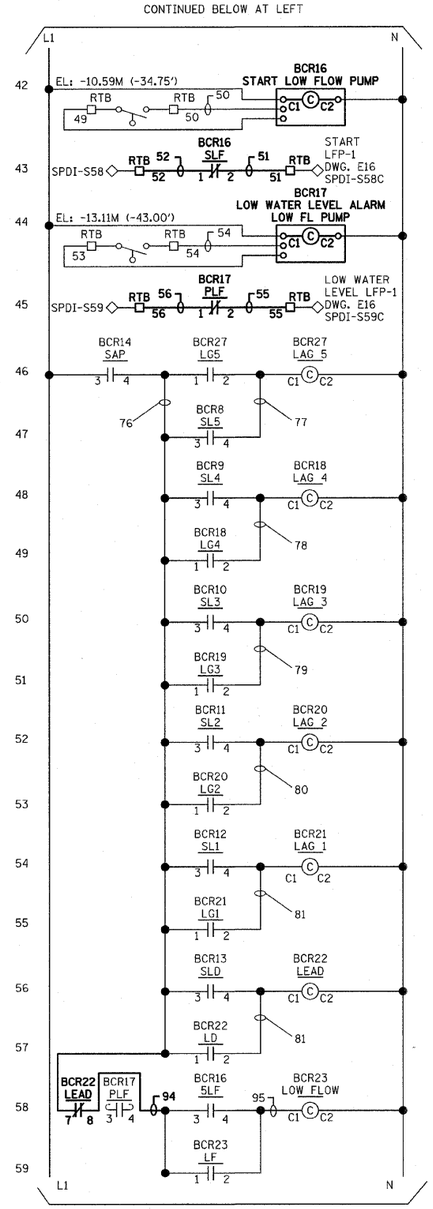

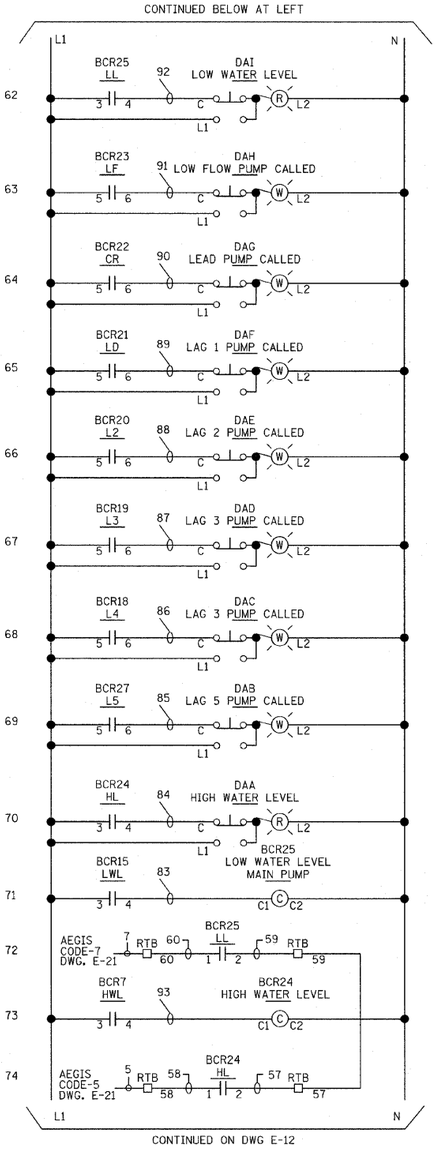

PLOT DATE = 3/22/2010
FILE NAME = D:\60828-ant-E-11.dgn
PLOT SCALE = 1.0 '/ 1.0 '
USER NAME = #USER#

REVISIONS NAME	DATE

Stanley Consultants INC.
8501 West Higgins Road, Suite 730, Chicago, Illinois 60631-2801
www.stanleygroup.com
Illinois Firm Registration No.: 184-001533

ILLINOIS DEPARTMENT OF TRANSPORTATION

CONTROL PANEL SCHEMATIC – SHEET 1

SCALE: VERT. NO SCALE
HORIZ.
DATE: 3/23/2010

DRAWN BY: B.K.
CHECKED BY: M.Z.