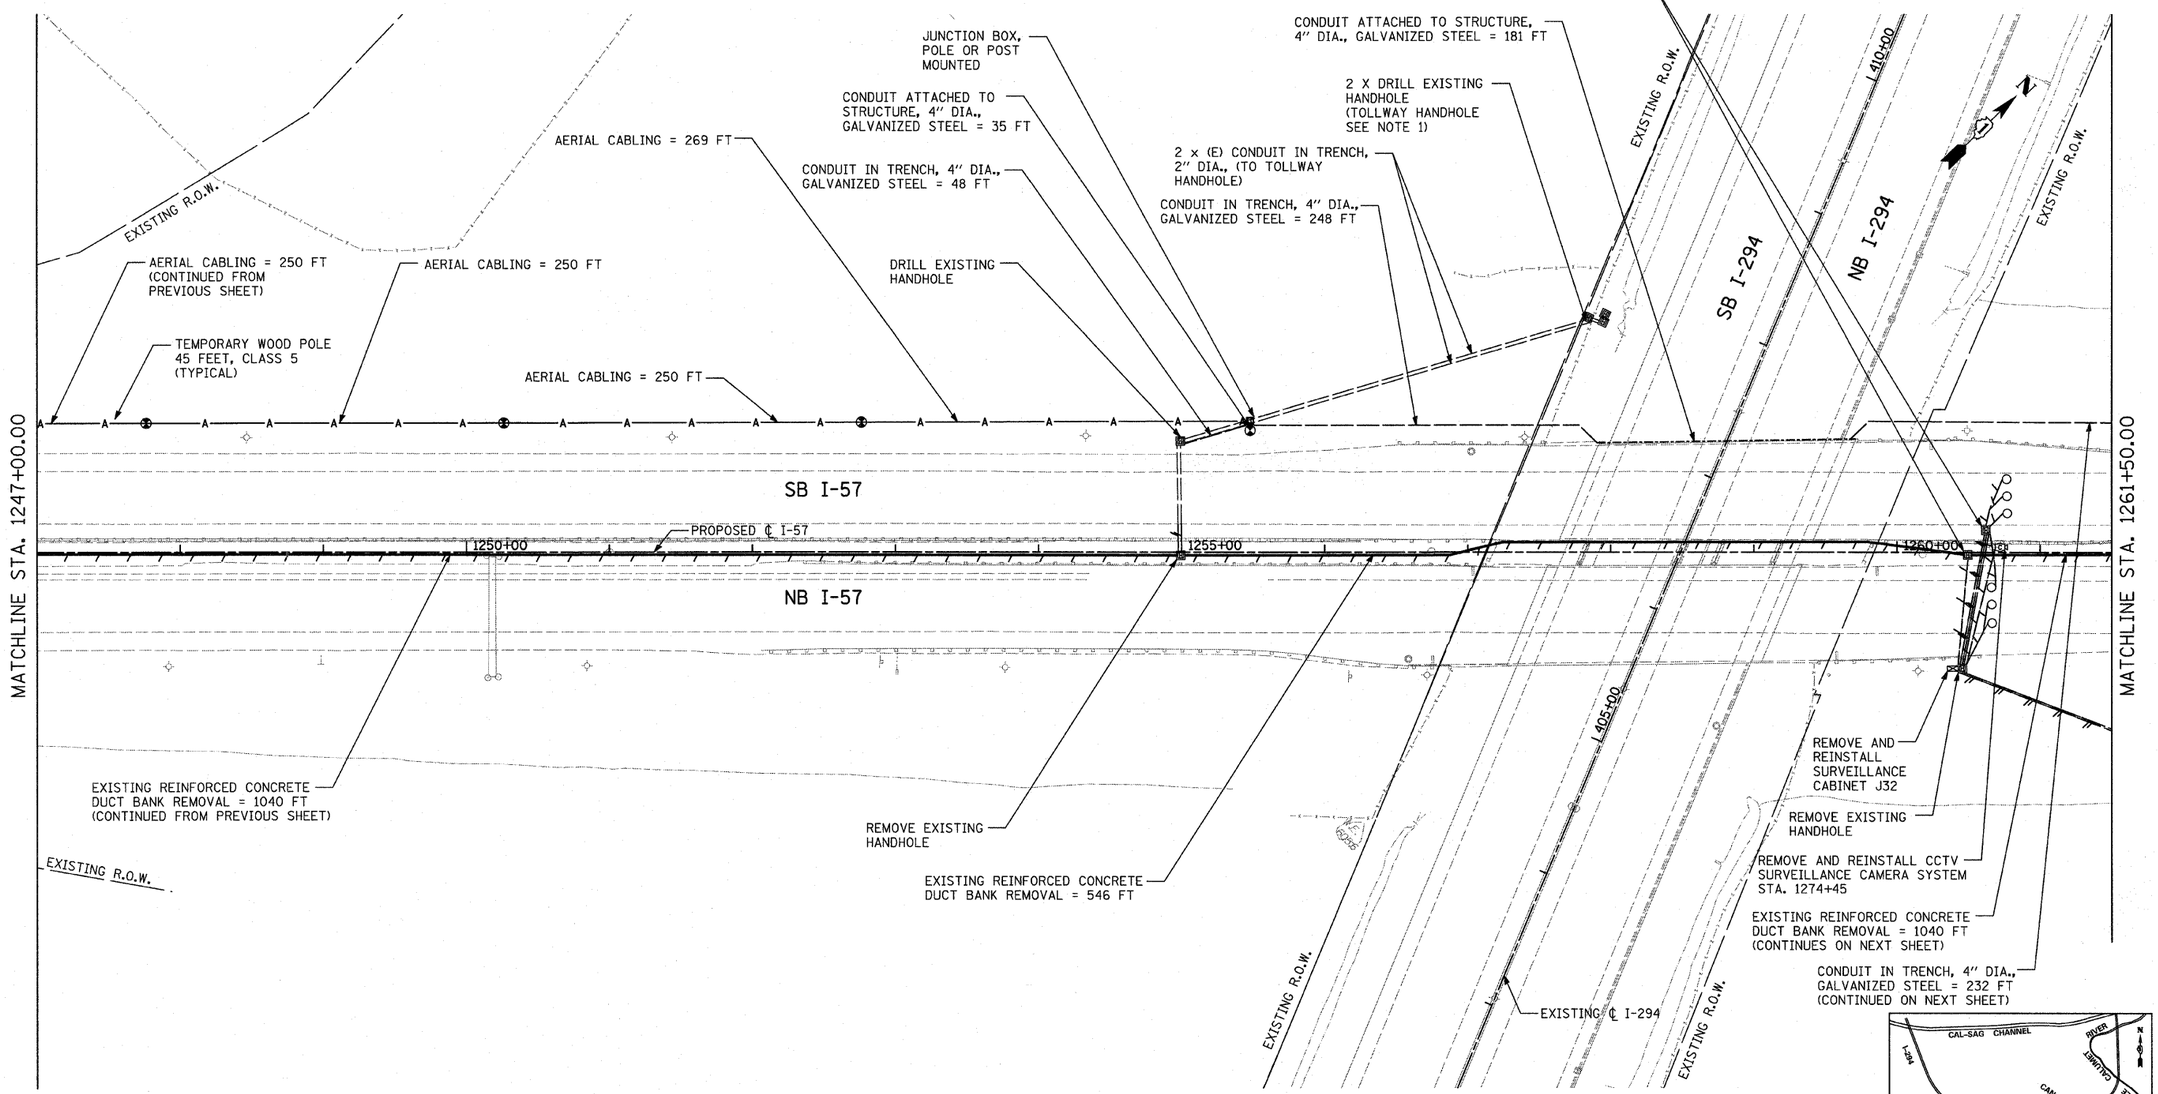

NOTES:

1. SEE WIRING DIAGRAM SHEETS FOR CABLING TO TOLLWAY HANDHOLE.
2. SEE WIRING DIAGRAM SHEETS FOR AERIAL CABLING DETAILS ON TEMPORARY WOOD POLES.
3. REMOVAL OF EXISTING CONDUIT SHALL BE INCLUDED IN THE COST OF THE ASSOCIATED REPLACEMENT ITEMS - SEE PROPOSED TRAFFIC SURVEILLANCE PLAN SHEETS

50 0 50 100

SCALE: 1" = 50'-0"

TYLIN INTERNATIONAL	USER NAME =	DESIGNED - JDF	REVISED -
		DRAWN - CAC	REVISED -
	PLOT SCALE =	CHECKED - DAJ	REVISED -
	PLOT DATE =	DATE - 3/18/2010	REVISED -

STATE OF ILLINOIS
DEPARTMENT OF TRANSPORTATION

I-57 AT I-294 INTERCHANGE PROJECT
PROPOSED TEMPORARY TRAFFIC SURVEILLANCE PLAN AND REMOVALS

SCALE: 1"=50' | SHEET NO. 7 OF 8 SHEETS | STA. 1247+00 TO STA. 1261+50

F.A.I. RTE.	SECTION	COUNTY	TOTAL SHEETS	SHEET NO.
57	1414.2B	COOK	516	223
		CONTRACT NO. 60J27		
FED. ROAD DIST. NO.	ILLINOIS	FED. AID PROJECT		

p:\602540(57-294)\road\elec\P1_TEMP_TCS_SHT07.dgn

P:\602540\57-294\road\elec\P1_TEMP_TCS_SHT07.dgn 11:24:41 AM 3/18/2010