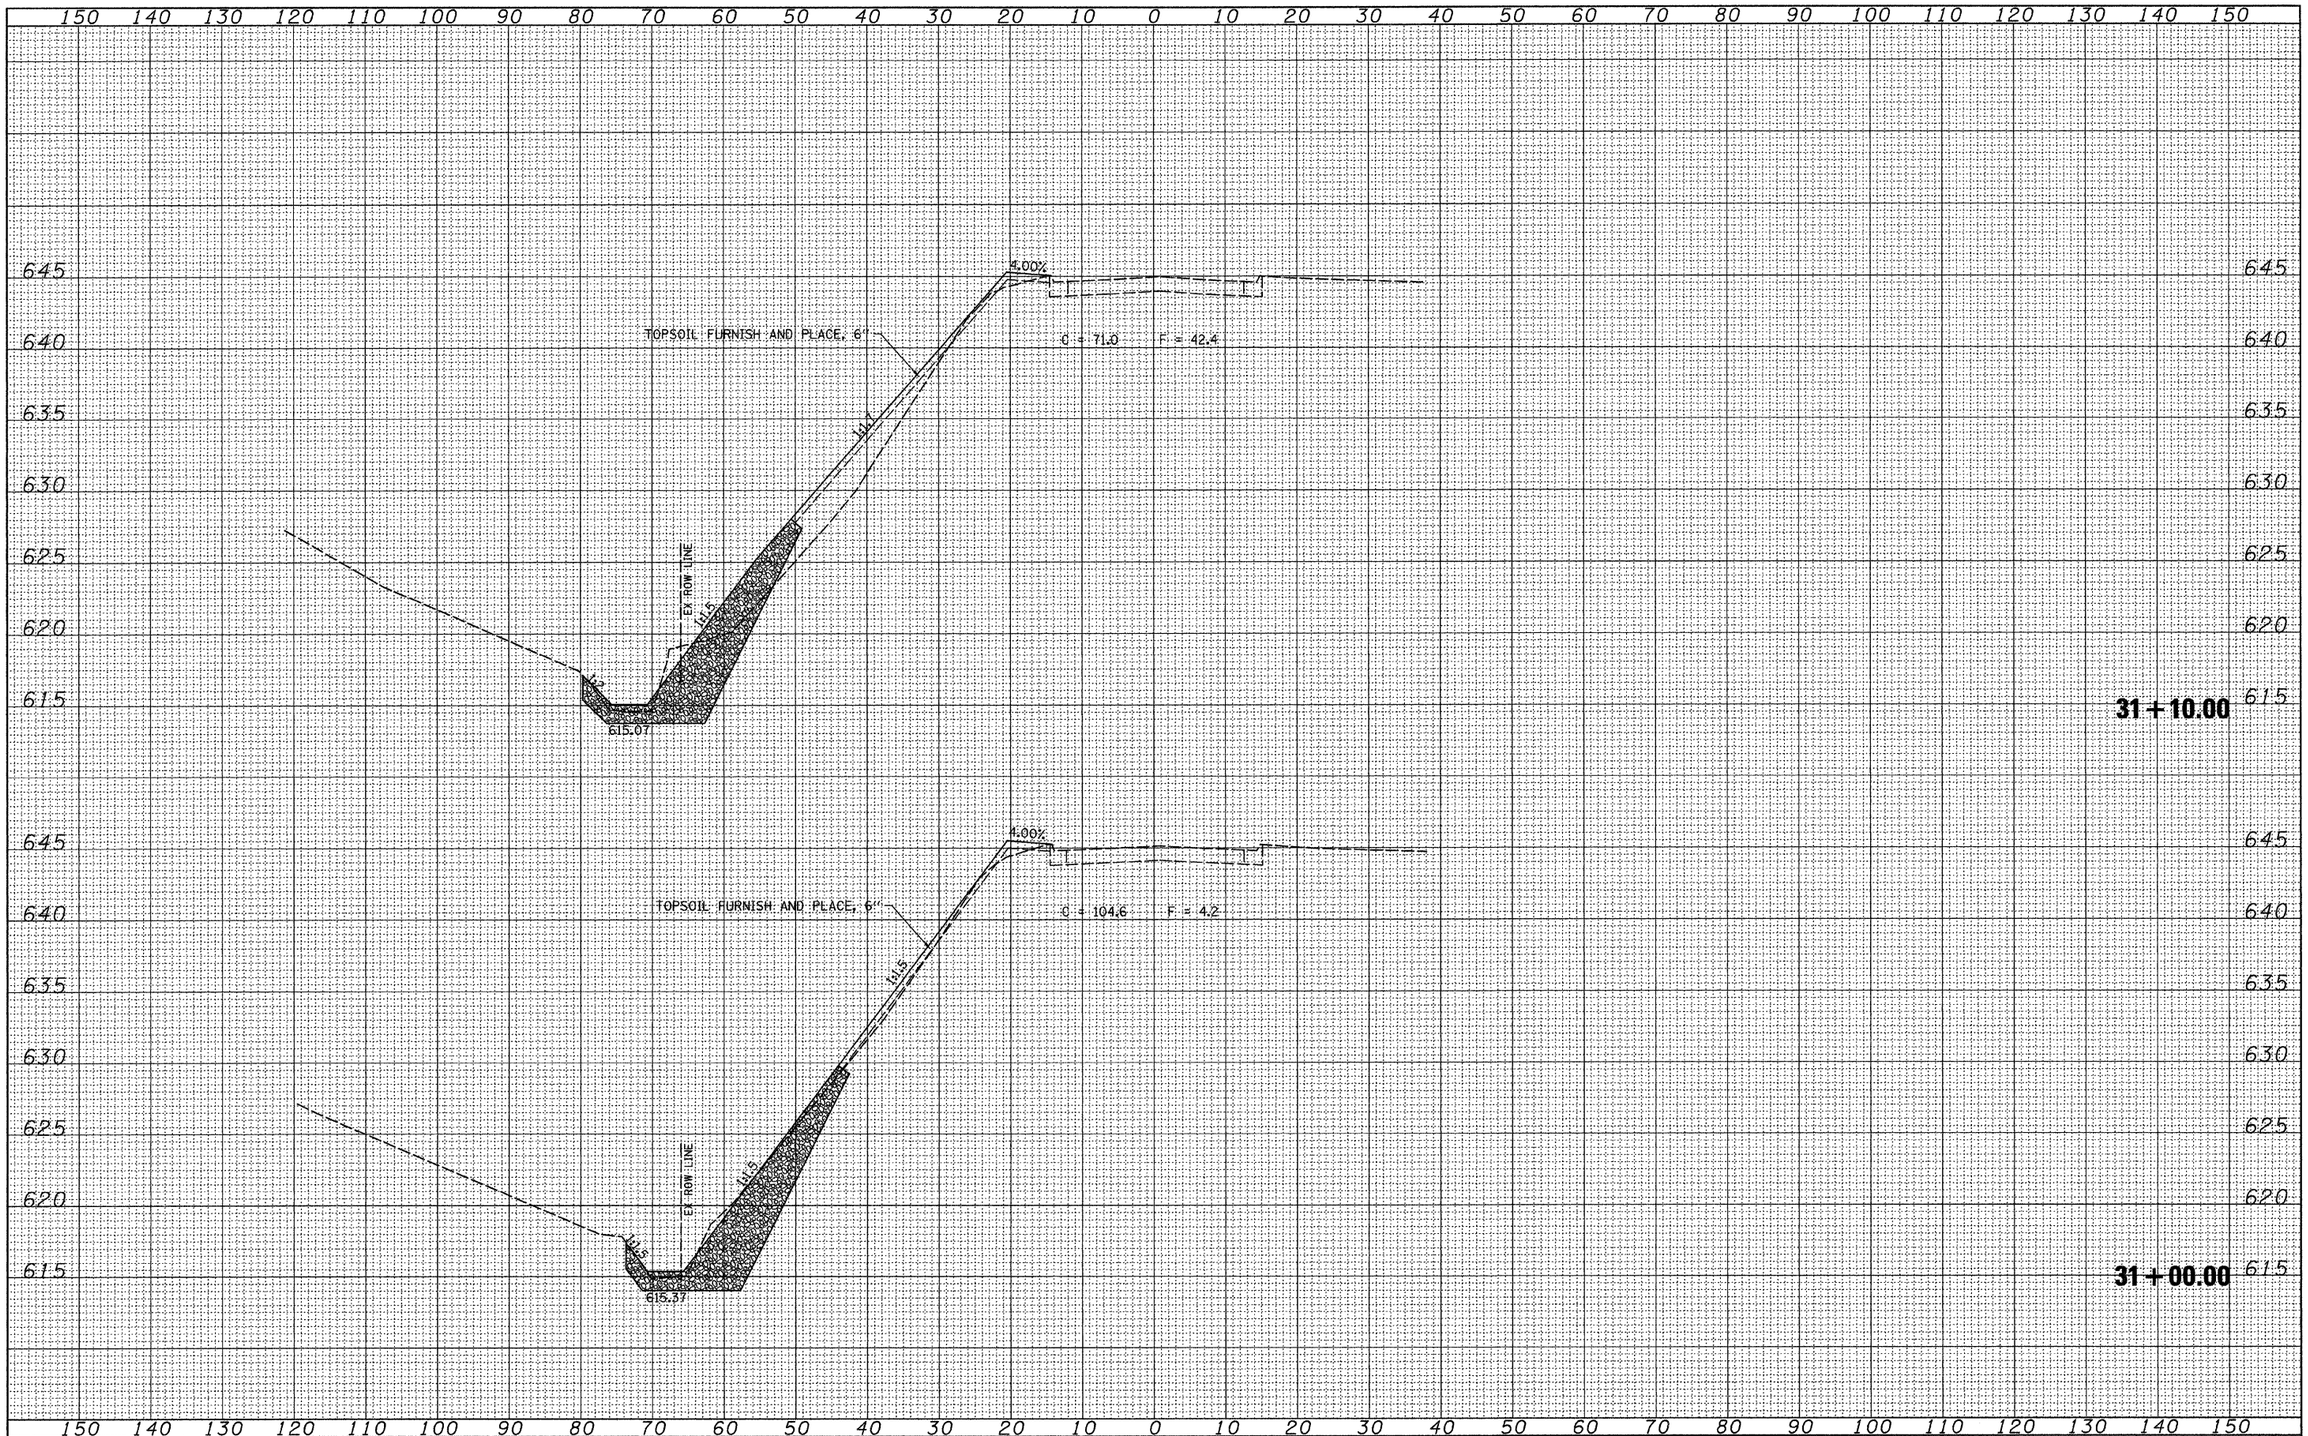

FINAL SURVEY	SURVEYED	BY	DATE
NOTE BOOK	PLOTTED		
NO.	TEMPLATE		
	AREAS		
	AREAS CHECKED		

ORIGINAL SURVEY	SURVEYED	BY	DATE
NOTE BOOK	PLOTTED		
NO.	TEMPLATE		
	AREAS		
	AREAS CHECKED		

FILE NAME = V:\Transportation\2244\2244-20\Z0290MXM1.dgn	USER NAME = jdean	DESIGNED - AWM	REVISED -
		DRAWN - TJD	REVISED -
	PLOT SCALE = 10.0000 ' / IN.	CHECKED - AWM	REVISED -
	PLOT DATE = 3/8/2010	DATE - 3/1/2010	REVISED -

STATE OF ILLINOIS
DEPARTMENT OF TRANSPORTATION

CROSS SECTIONS

SCALE: 1"=10' | SHEET NO. 7 OF 23 SHEETS | STA. 31+00.00 TO STA. 31+10.00

F.A.P. RTE.	SECTION	COUNTY	TOTAL SHEETS	SHEET NO.
595	(18Z)M-2	ROCK ISLAND	41	25
		CONTRACT NO. 64E75		
		ILLINOIS FED. AID PROJECT		