NO.	NOTE BOOK	AREAS CHECKED
	TEMPLATE	
	PLOTTED	
	SURVEYED	
	BY	
	DATE	

FINAL SURVEY

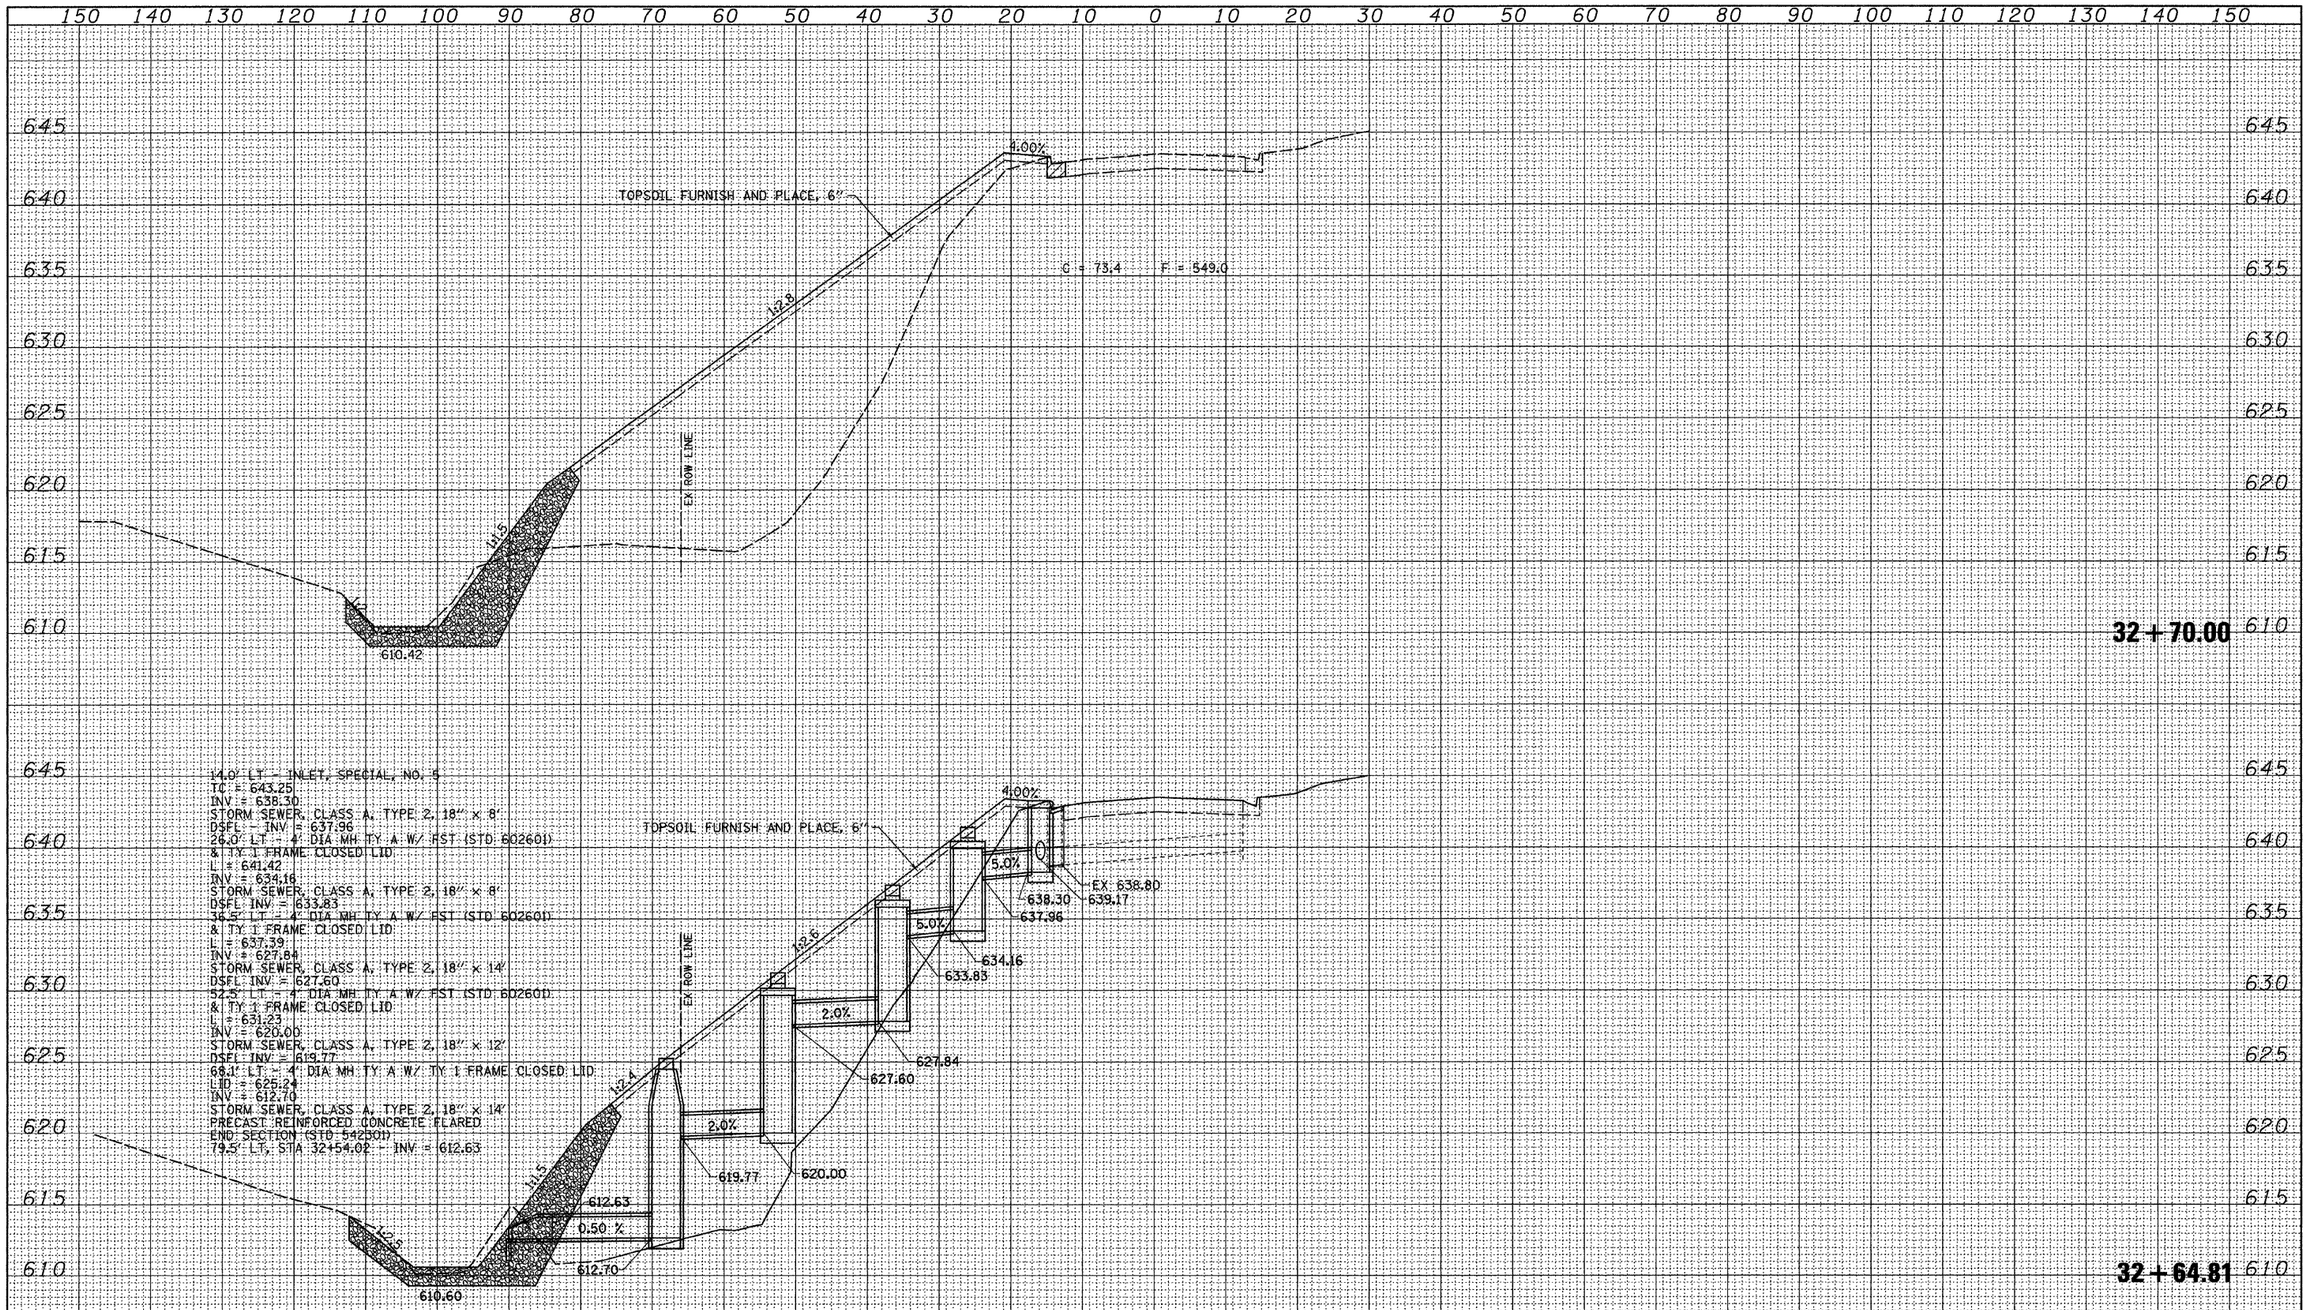

ORIGINAL SURVEY

NO.	NOTE BOOK	AREAS CHECKED
	TEMPLATE	
	PLOTTED	
	SURVEYED	
	BY	
	DATE	

FILE NAME = V:\Transportation\2244\2244-20\Z02909XM1.dgn	USER NAME = jdean	DESIGNED - AWM	REVISED -
		DRAWN - TJD	REVISED -
	PLOT SCALE = 10.0000 ' / IN.	CHECKED - AWM	REVISED -
	PLOT DATE = 3/8/2010	DATE - 3/1/2010	REVISED -

STATE OF ILLINOIS
DEPARTMENT OF TRANSPORTATION

CROSS SECTIONS

SCALE: 1"=10' | SHEET NO. 18 OF 23 SHEETS | STA. 32+64.81 | TO STA. 32+70.00

F.A.P. RTE.	SECTION	COUNTY	TOTAL SHEETS	SHEET NO.
595	(18ZM-2	ROCK ISLAND	41	36
		CONTRACT NO. 64E75		
		ILLINOIS FED. AID PROJECT		