FINAL SURVEY NOTE BOOK NO.	SURVEYED	BY	DATE
	PLOTTED		
	TRIANGULATE		
	AREAS		
	AREAS CHECKED		

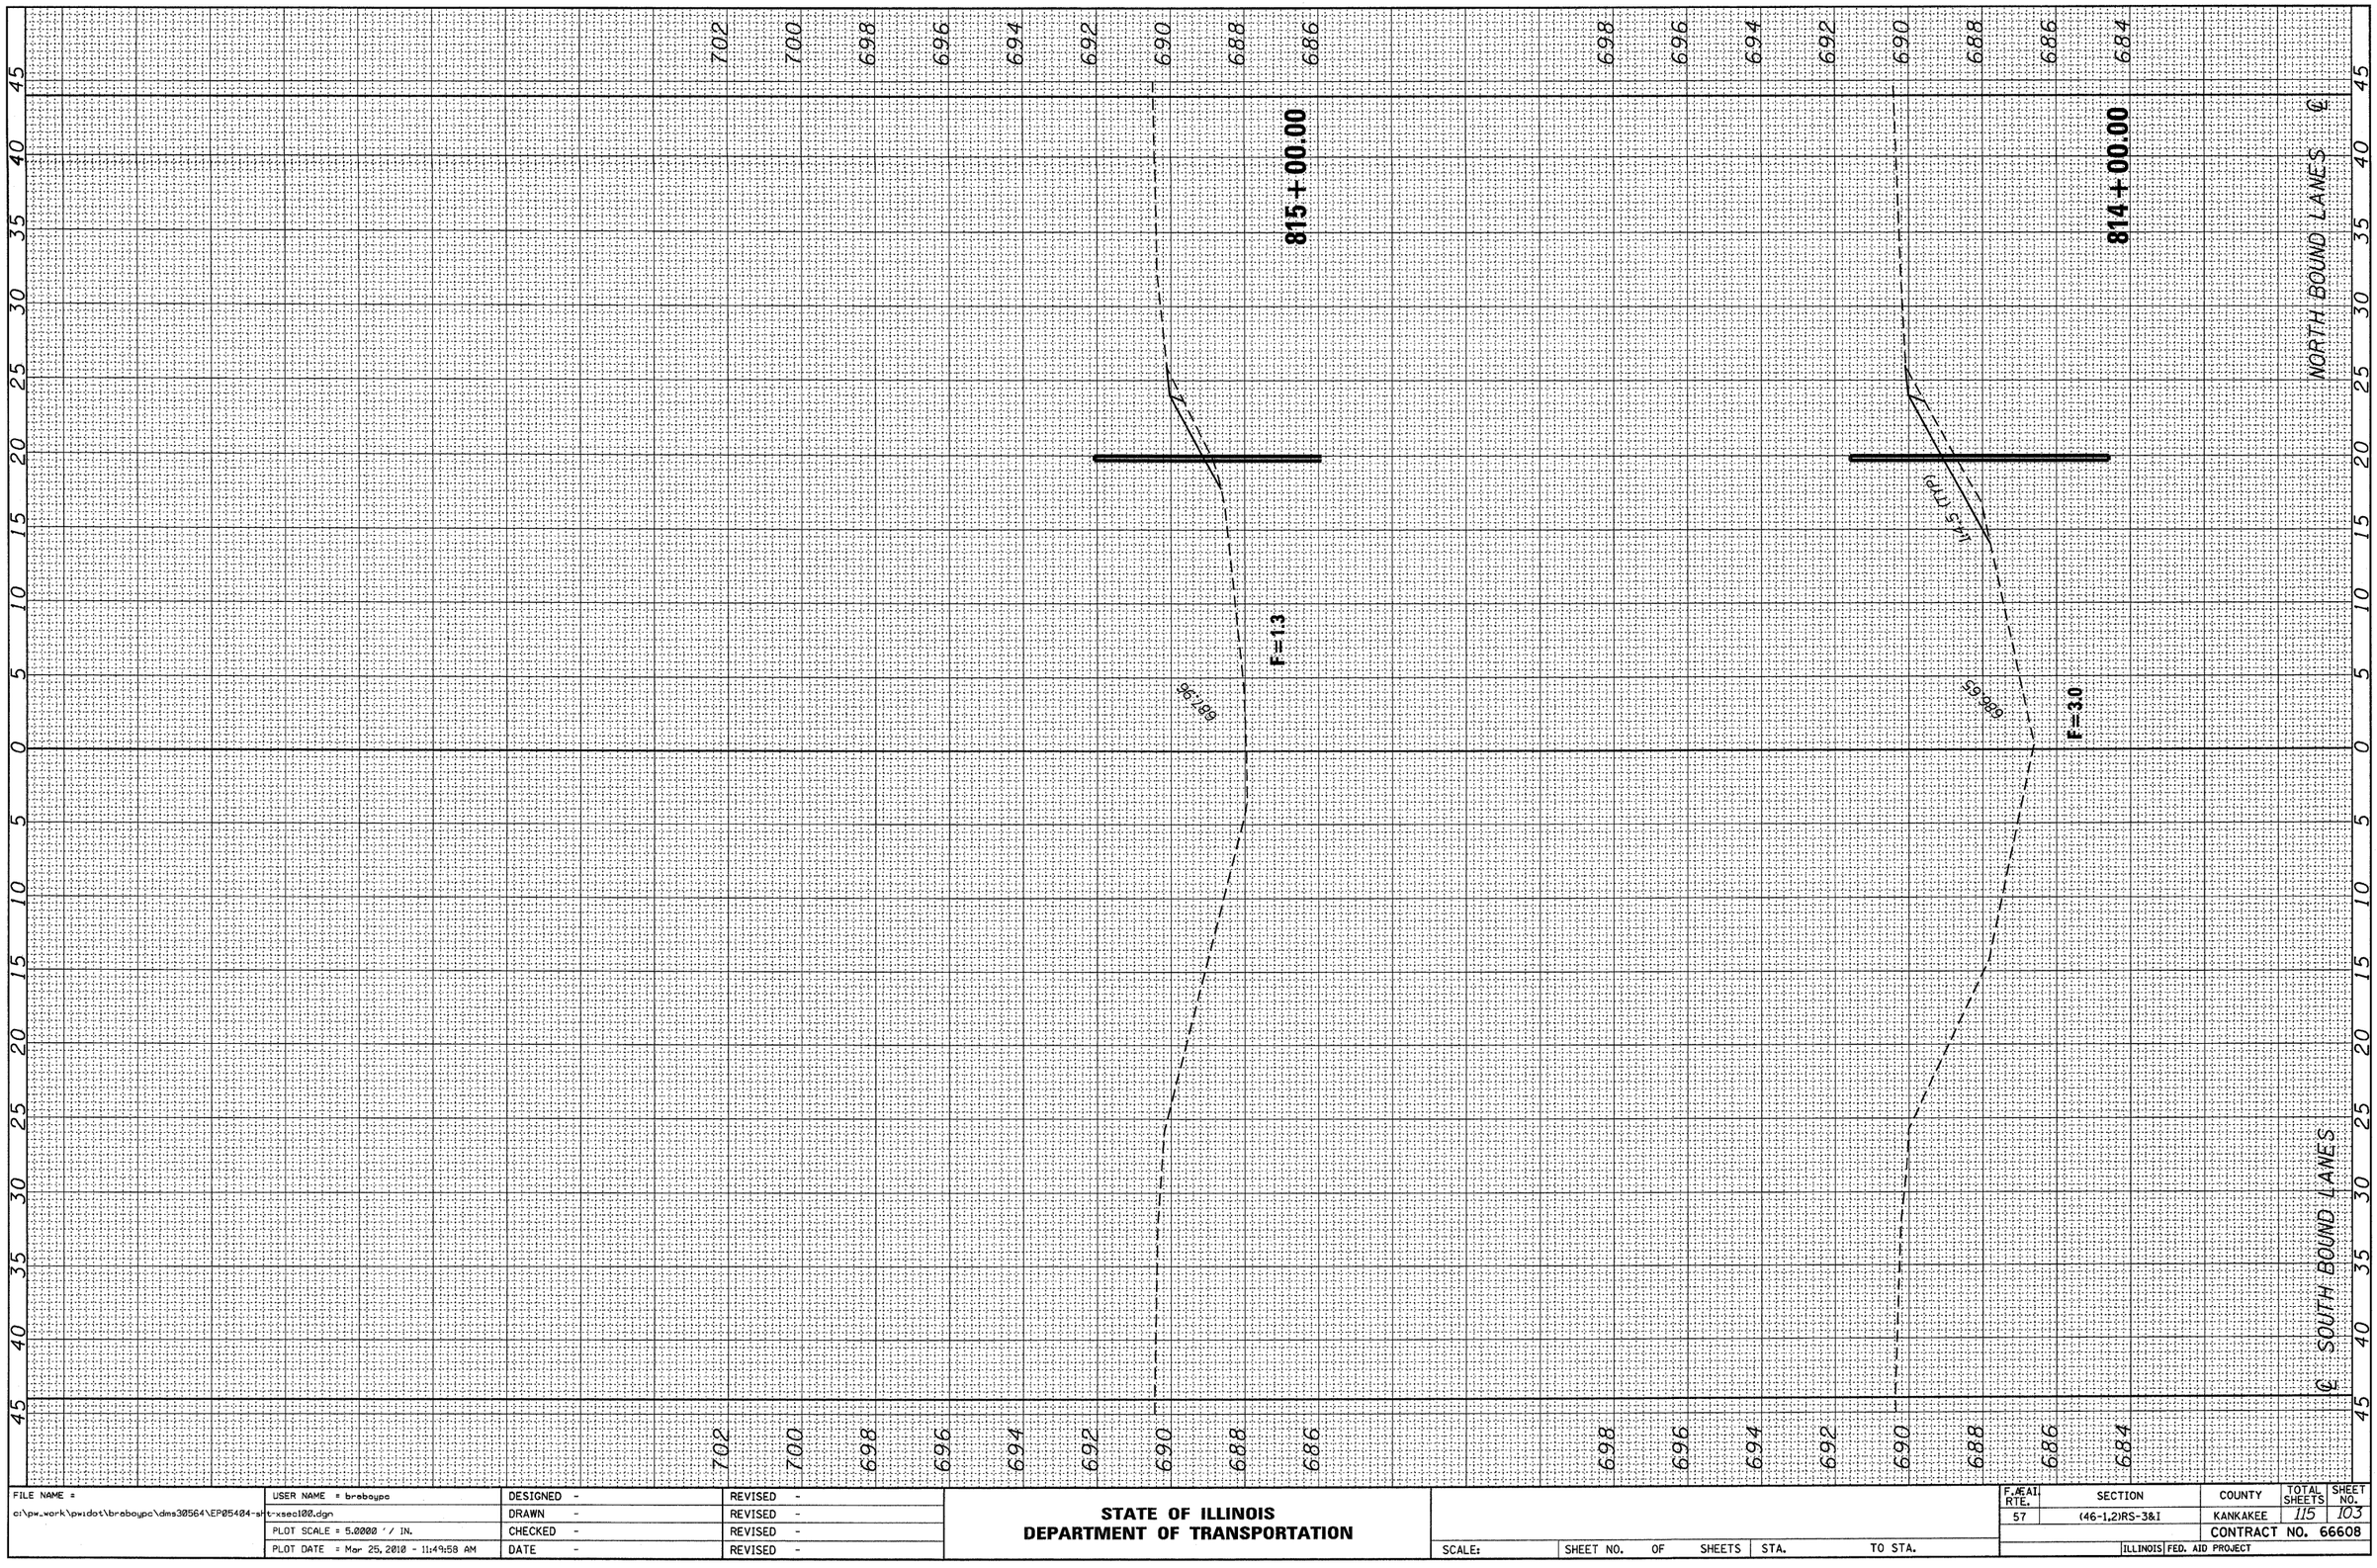

ORIGINAL SURVEY NOTE BOOK NO.	SURVEYED	BY	DATE
	PLOTTED		
	TRIANGULATE		
	AREAS		
	AREAS CHECKED		

FILE NAME = c:\pw_work\pwidot\braboypc\dms30564\EP05404-sht-xsec100.dgn	USER NAME = braboypc	DESIGNED -	REVISED -
		DRAWN -	REVISED -
	PLOT SCALE = 5.0000 ' / IN.	CHECKED -	REVISED -
	PLOT DATE = Mar 25, 2010 - 11:49:58 AM	DATE -	REVISED -

STATE OF ILLINOIS
DEPARTMENT OF TRANSPORTATION

SCALE: | SHEET NO. OF SHEETS | STA. TO STA.

814+00.00 815+00.00

F.AE.AI. RTE.	SECTION	COUNTY	TOTAL SHEETS	SHEET NO.
57	(46-1,2)RS-3&I	KANKAKEE	115	103
		CONTRACT NO. 66608		
	ILLINOIS FED. AID PROJECT			