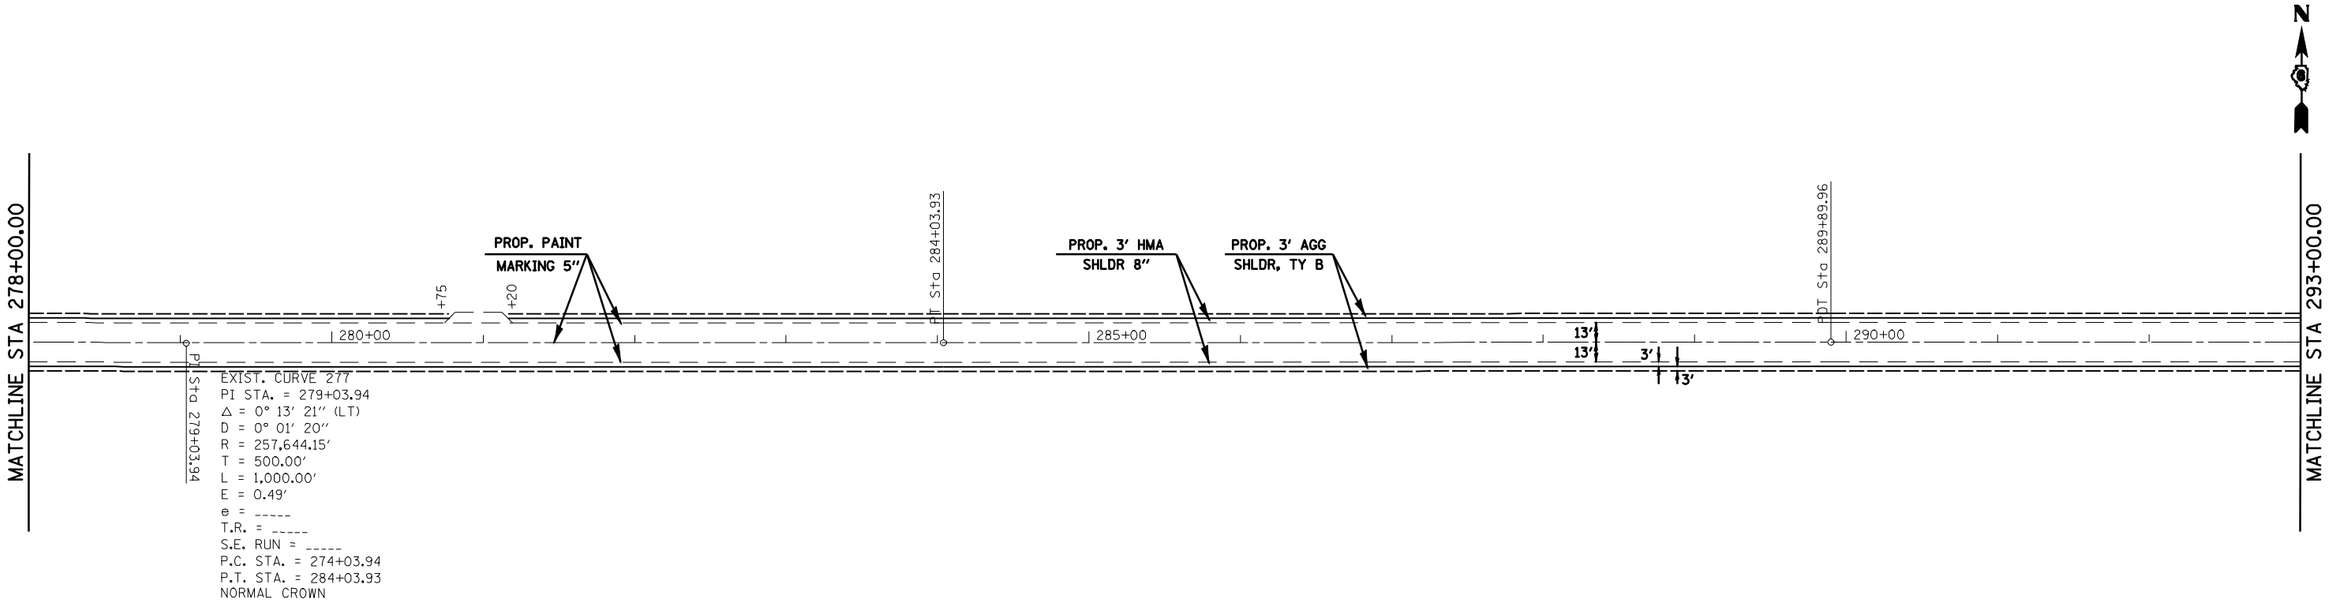

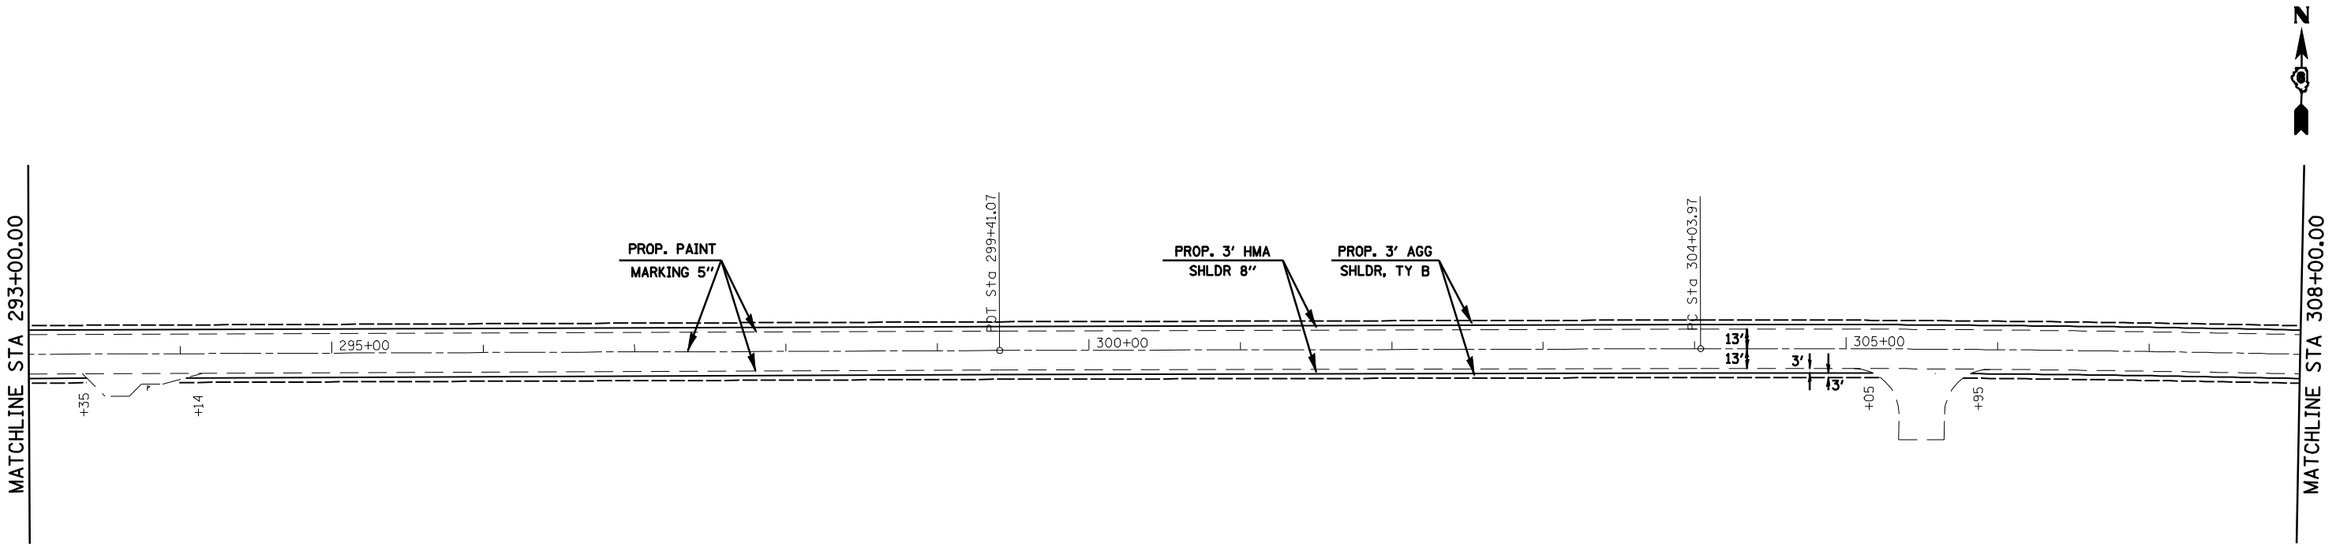

FILE NAME = c:\pw_work\PWIDOT\LAUGHLINRL\d0182895\D672D61-sht-plan-50Scale.dgn	USER NAME = laughlinrl	DESIGNED -	REVISED -	**STATE OF ILLINOIS DEPARTMENT OF TRANSPORTATION**	**PLAN VIEW F.A.P. 315 (US 136)**	F.A.P. RTE. 315	SECTION (7,8)-I & (1)I-1, (2)I-2
	PLOT SCALE = 100.0000 ' / IN.	CHECKED -	REVISED -			COUNTY MASON	TOTAL SHEETS 34
	PLOT DATE = Mar-25-2010 12:09:08PM	DATE -	REVISED -		SCALE: SHEET NO. OF SHEETS STA. TO STA.	SHEET NO. 24	CONTRACT NO. 72D61
						ILLINOIS FED. AID PROJECT	