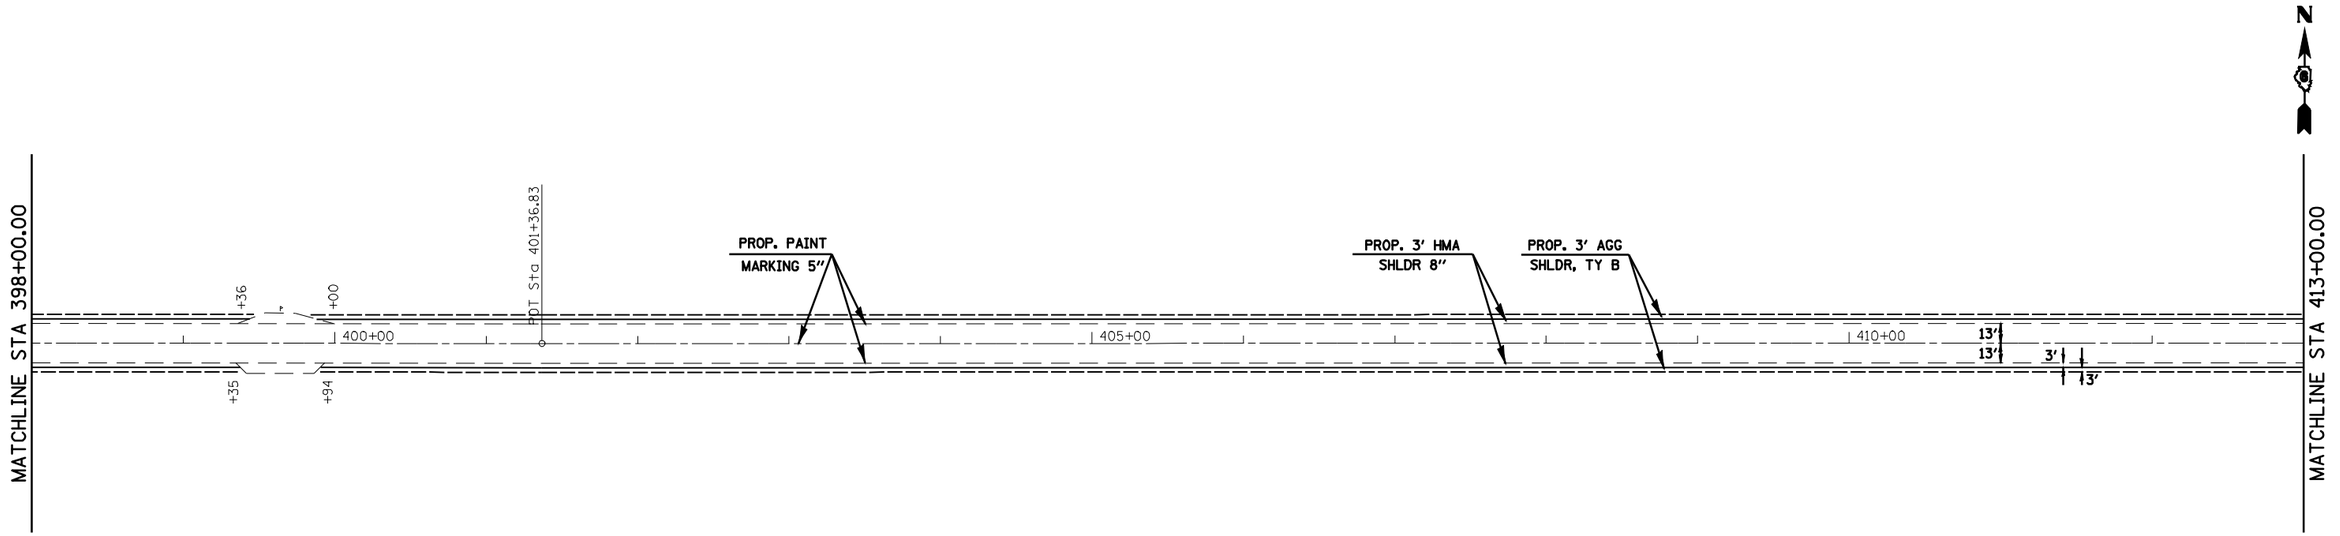

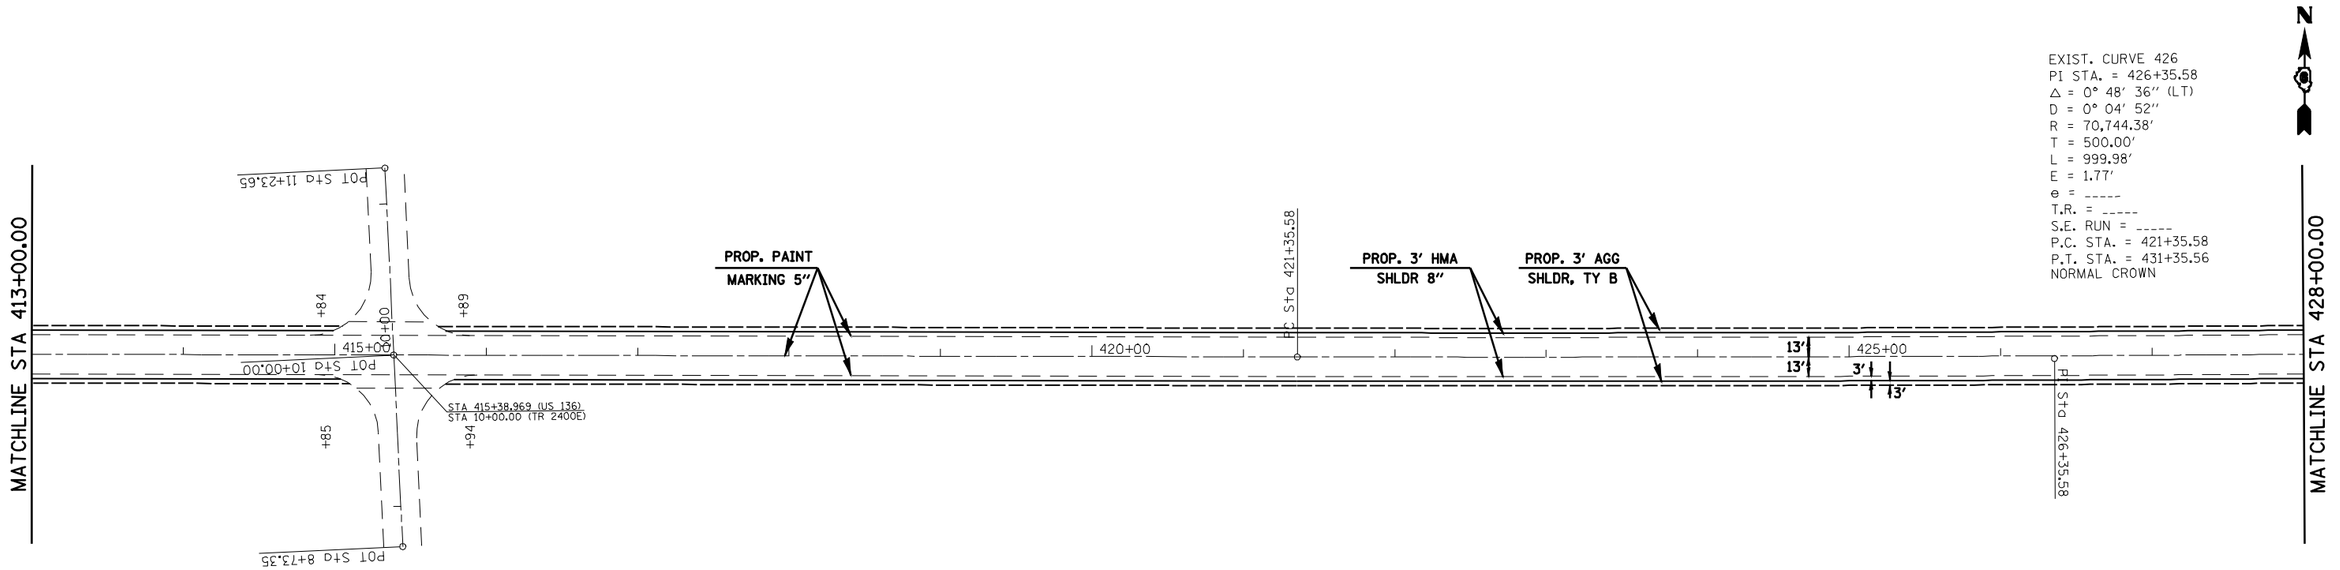

FILE NAME = c:\pw_work\PWIDOT\LAUGHLINRL\d0182895\D672D61-sht-plan-50Scale.dgn	USER NAME = laughlinrl	DESIGNED -	REVISED -
		DRAWN -	REVISED -
	PLOT SCALE = 100.0000 ' / IN.	CHECKED -	REVISED -
	PLOT DATE = Mar-25-2010 12:09:35PM	DATE -	REVISED -

STATE OF ILLINOIS
DEPARTMENT OF TRANSPORTATION

PLAN VIEW
F.A.P. 315 (US 136)

SCALE: | SHEET NO. OF SHEETS | STA. | TO STA.

F.A.P. RTE.	SECTION	COUNTY	TOTAL SHEETS	SHEET NO.
315	(7,B)-I & (1)I-1, (2)I-2	MASON	34	28
		CONTRACT NO. 72D61		
		ILLINOIS FED. AID PROJECT		