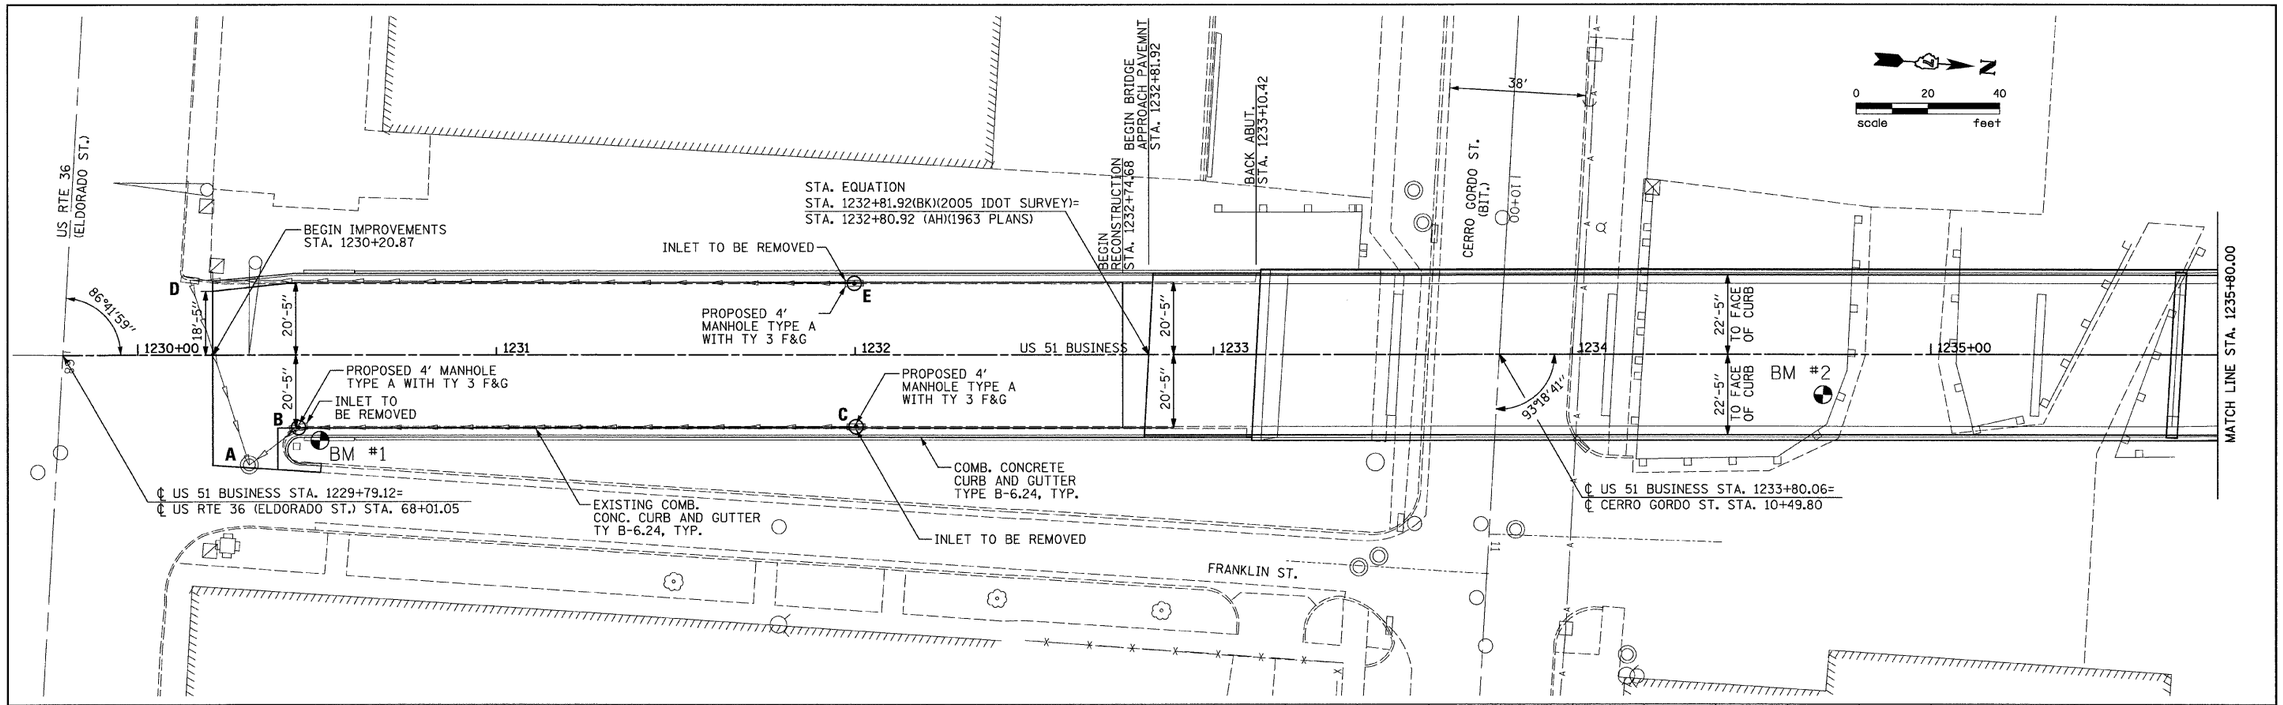

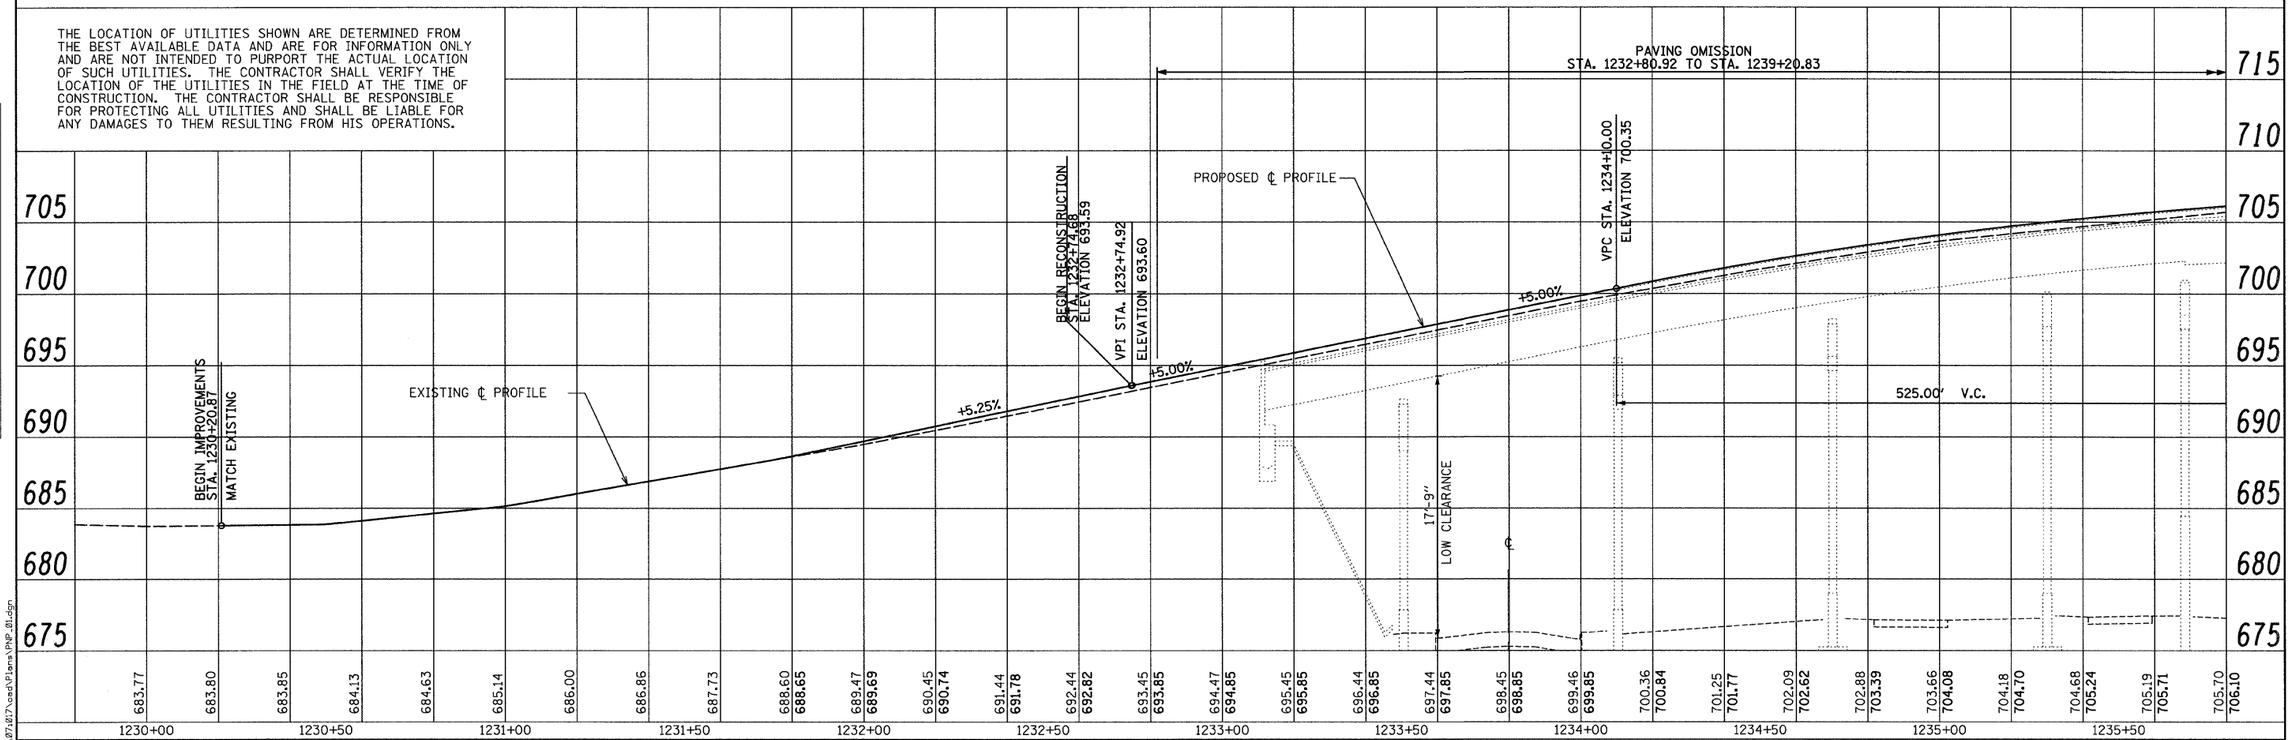

PLAN — SURVEYED, PLOTTED, ALIGNMENT CHECKED, ALL NOTES MET, CADD FILE NAME, NOTE BOOK, NO., BY, DATE

PROFILE — SURVEYED, PLOTTED, GRADES CHECKED, ALL NOTES MET, STRUCTURE NOTATIONS CKD, NOTE BOOK, NO., BY, DATE

FILE NAME = X:\Civil\E\2007\07017\road\Plans\PNP_01.dgn

Foth
Foth Infrastructure & Environment, LLC

USER NAME = ms.j	DESIGNED -	REVISED -
	DRAWN -	REVISED -
PLOT SCALE = 20.0000 ' / IN.	CHECKED -	REVISED -
PLOT DATE = 3/12/2010	DATE -	REVISED -

STATE OF ILLINOIS
DEPARTMENT OF TRANSPORTATION

US 51 BUSINESS – PLAN AND PROFILE

SCALE: | SHEET NO. OF SHEETS | STA. 1229+65 TO STA. 1235+80

F.A.P. RTE.	SECTION	COUNTY	TOTAL SHEETS	SHEET NO.
710	(5OZ-VB) BR	MACON	79	11
		CONTRACT NO. 74215		
FED. ROAD DIST. NO.	ILLINOIS	FED. AID PROJECT		