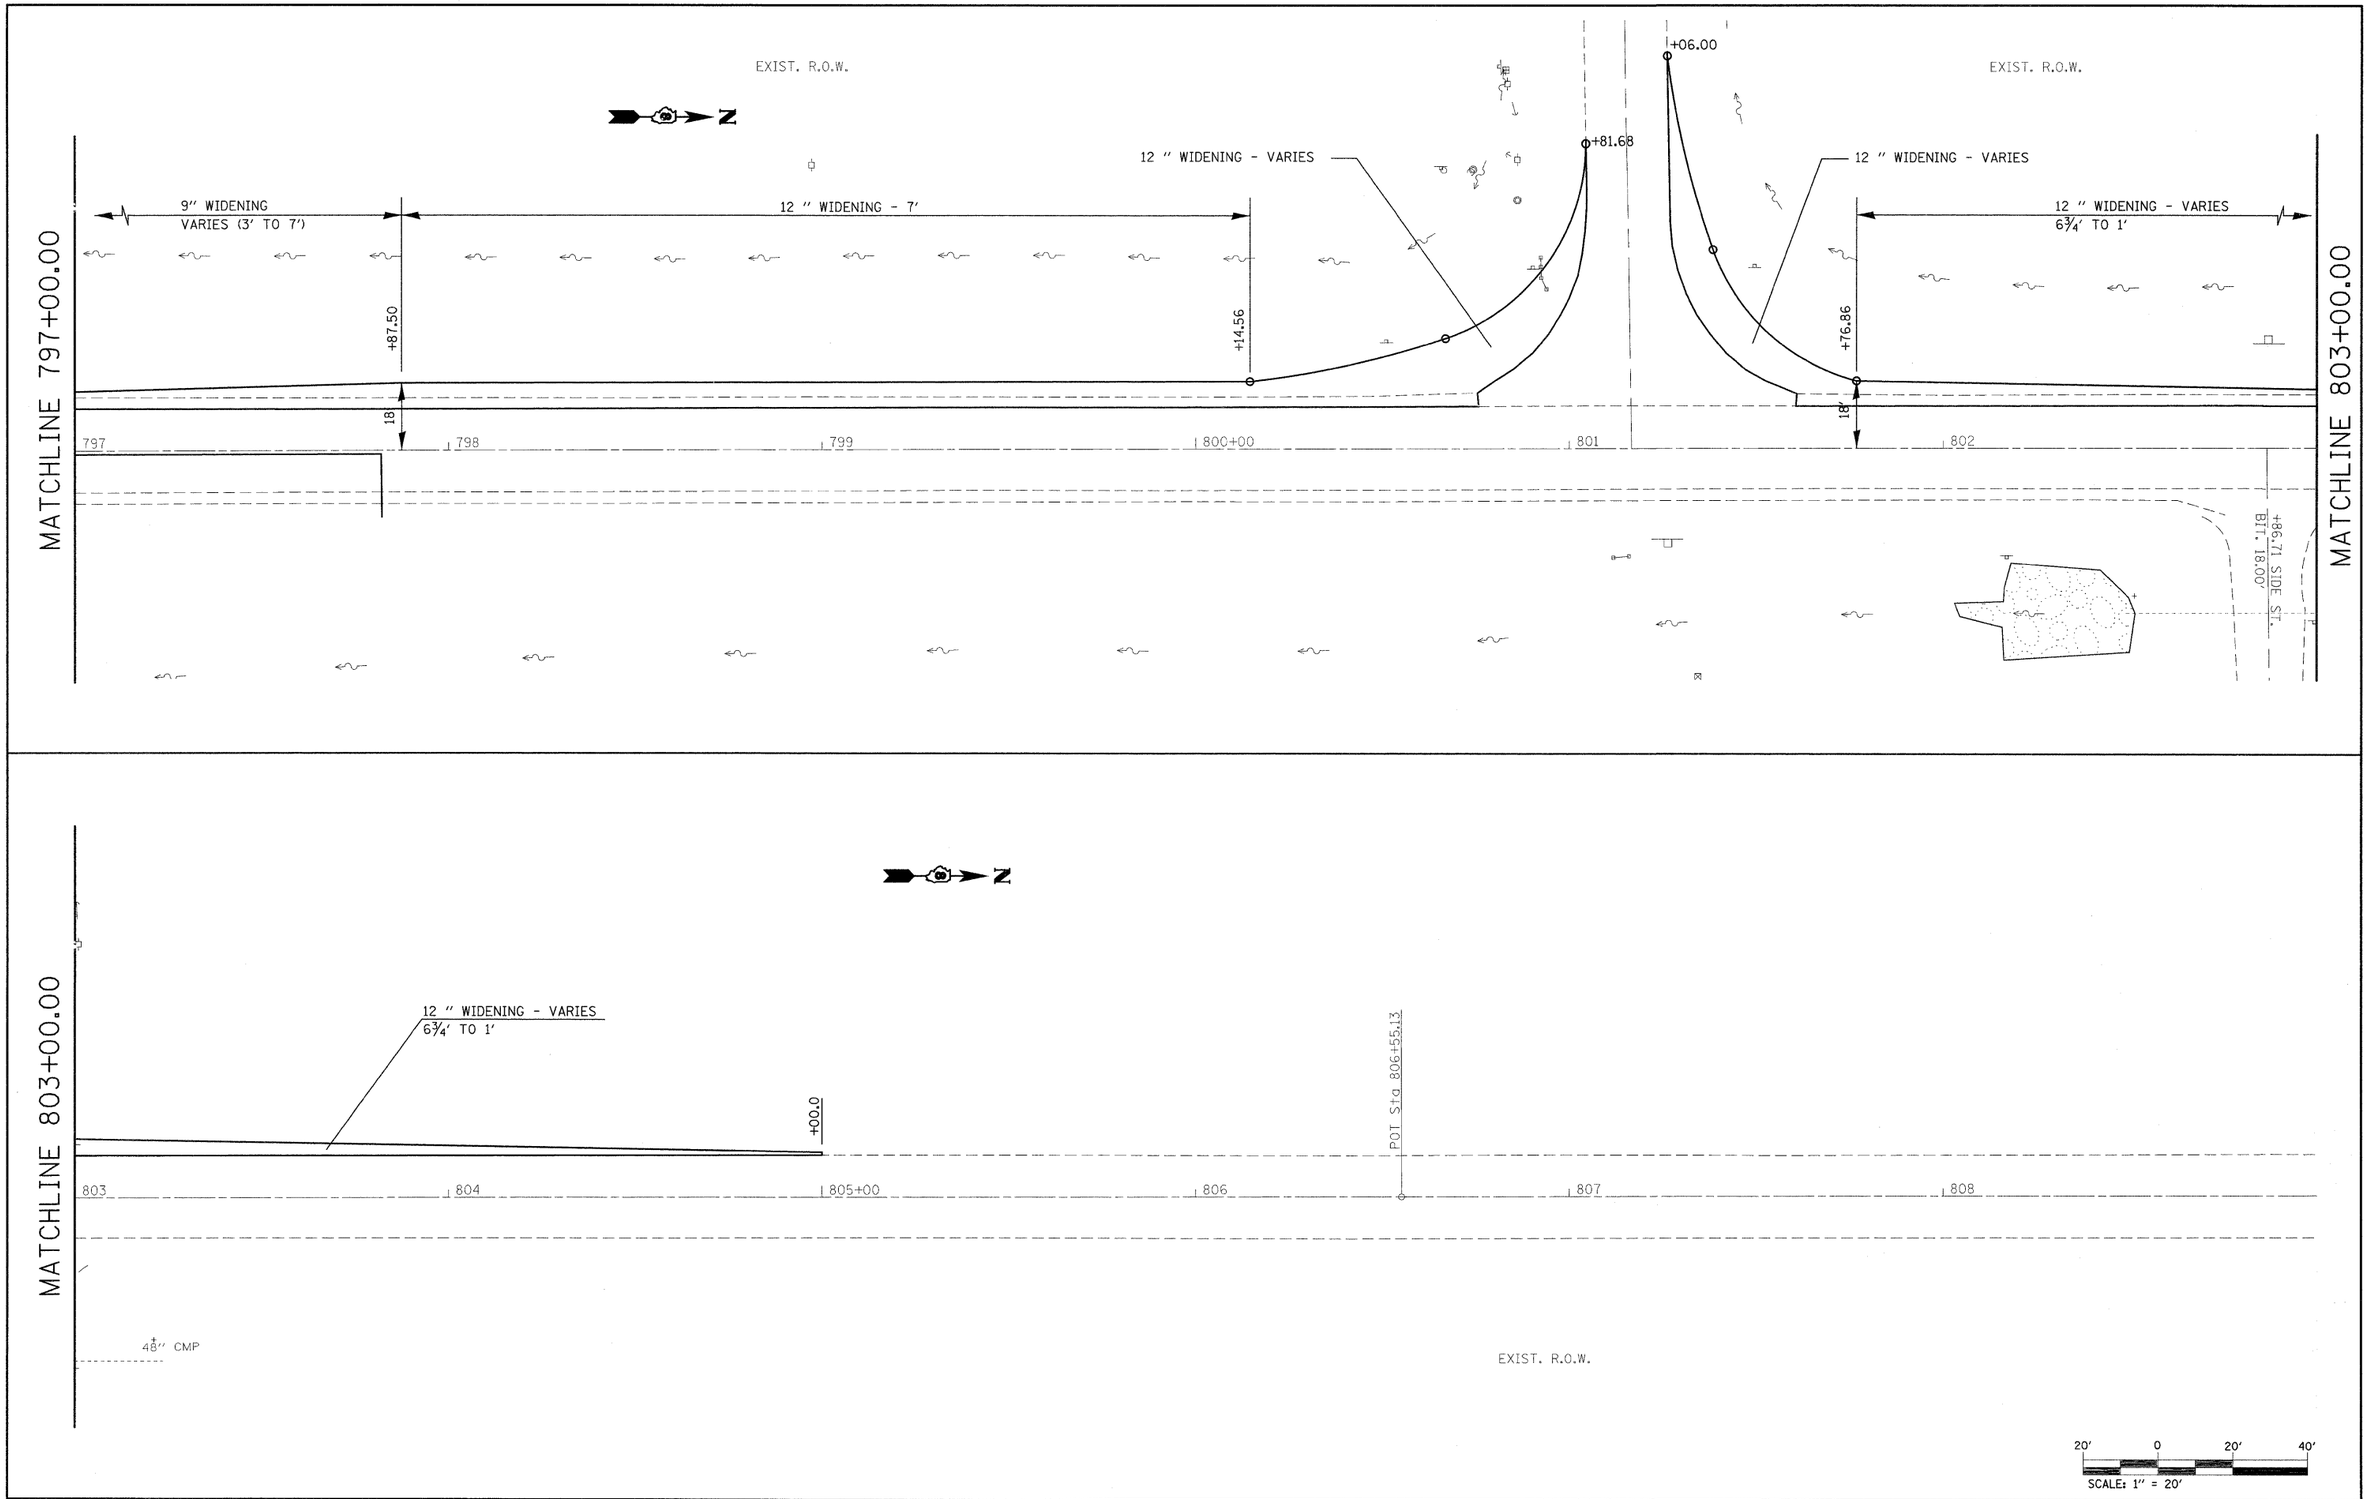

FILE NAME = c:\pw_work\PWIDOT\GELINH\dms52514\stg00ao.dgn	USER NAME = gelinh	DESIGNED -	REVISED -
		DRAWN -	REVISED -
	PLOT SCALE = 20.0000 ' / IN.	CHECKED -	REVISED -
	PLOT DATE = 1/22/2010	DATE -	REVISED -

STATE OF ILLINOIS
DEPARTMENT OF TRAFFIC

SUGGESTED PRE-STAGE I CONSTRUCTION AND TRAFFIC CONTROL

SCALE: 1" = 20' | SHEET NO. 2 OF 2 SHEETS | STA. 797+00.00 TO STA. 808+00.00

F.A.P. RTE.	SECTION	COUNTY	TOTAL SHEETS	SHEET NO.
682	21BR, 21-I-1	RANDOLPH	77	18
		CONTRACT NO. 76126		
	ILLINOIS FED. AID PROJECT			