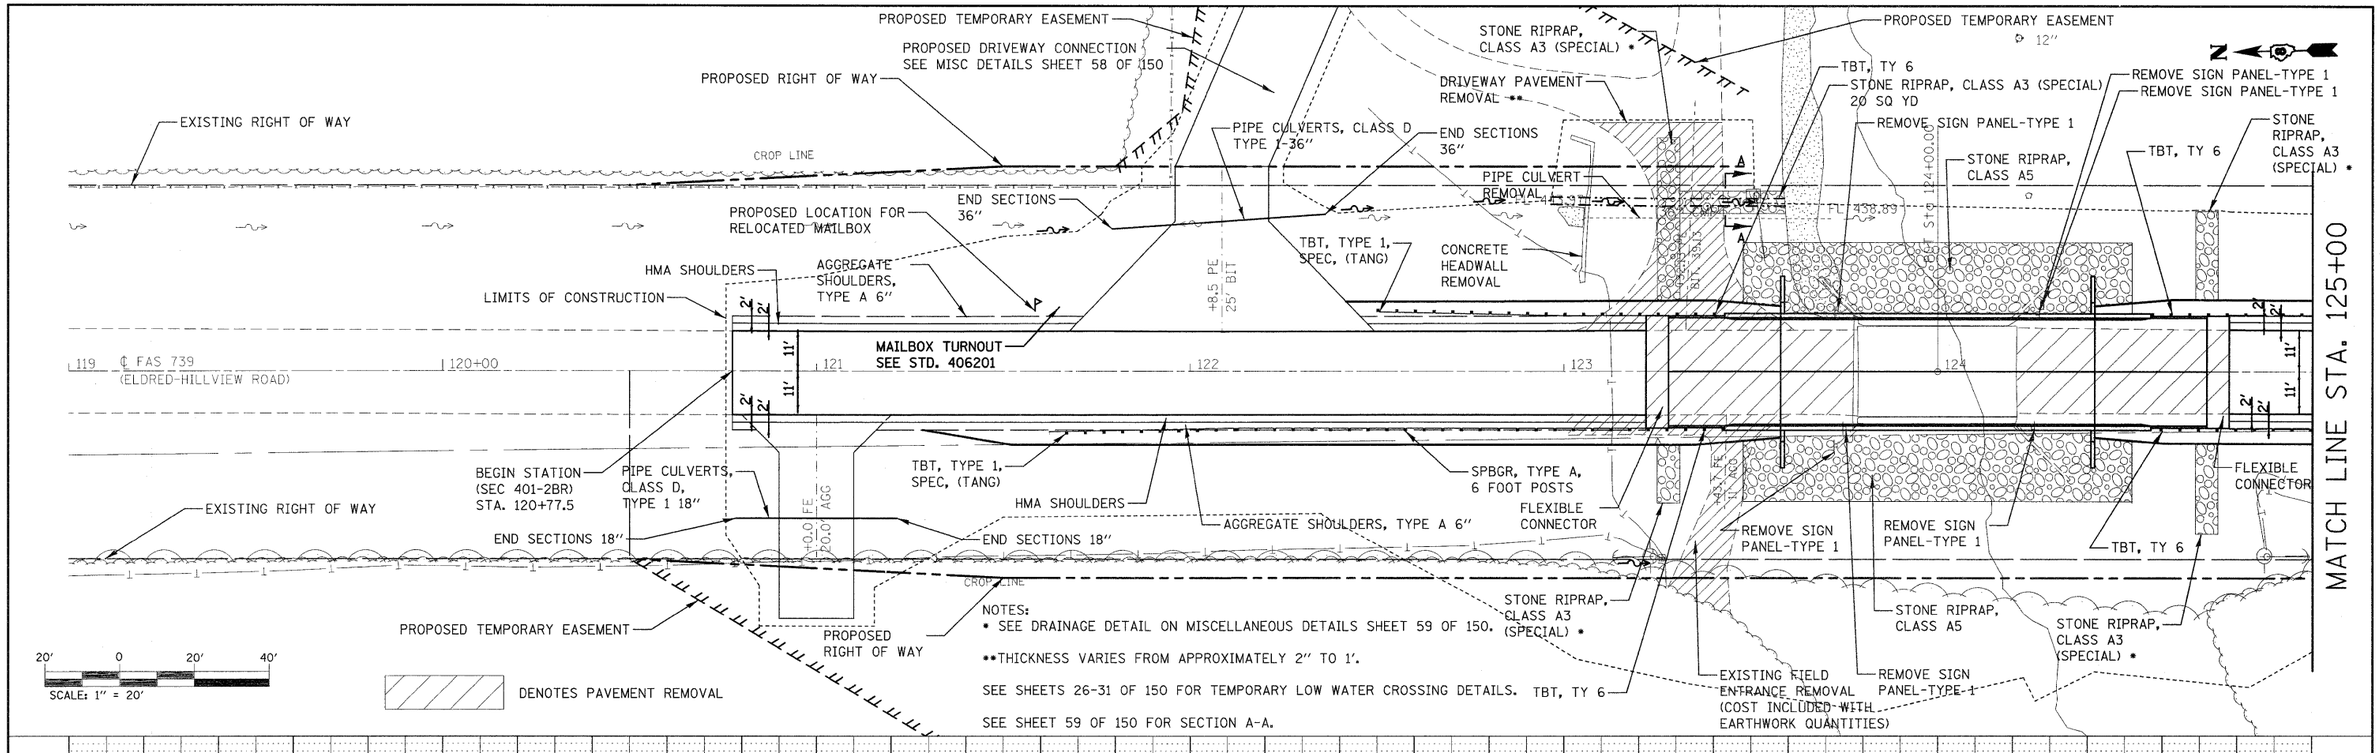

NOTES:

- SEE DRAINAGE DETAIL ON MISCELLANEOUS DETAILS SHEET 59 OF 150.

••THICKNESS VARIES FROM APPROXIMATELY 2" TO 1'.

SEE SHEETS 26-31 OF 150 FOR TEMPORARY LOW WATER CROSSING DETAILS.

SEE SHEET 59 OF 150 FOR SECTION A-A.

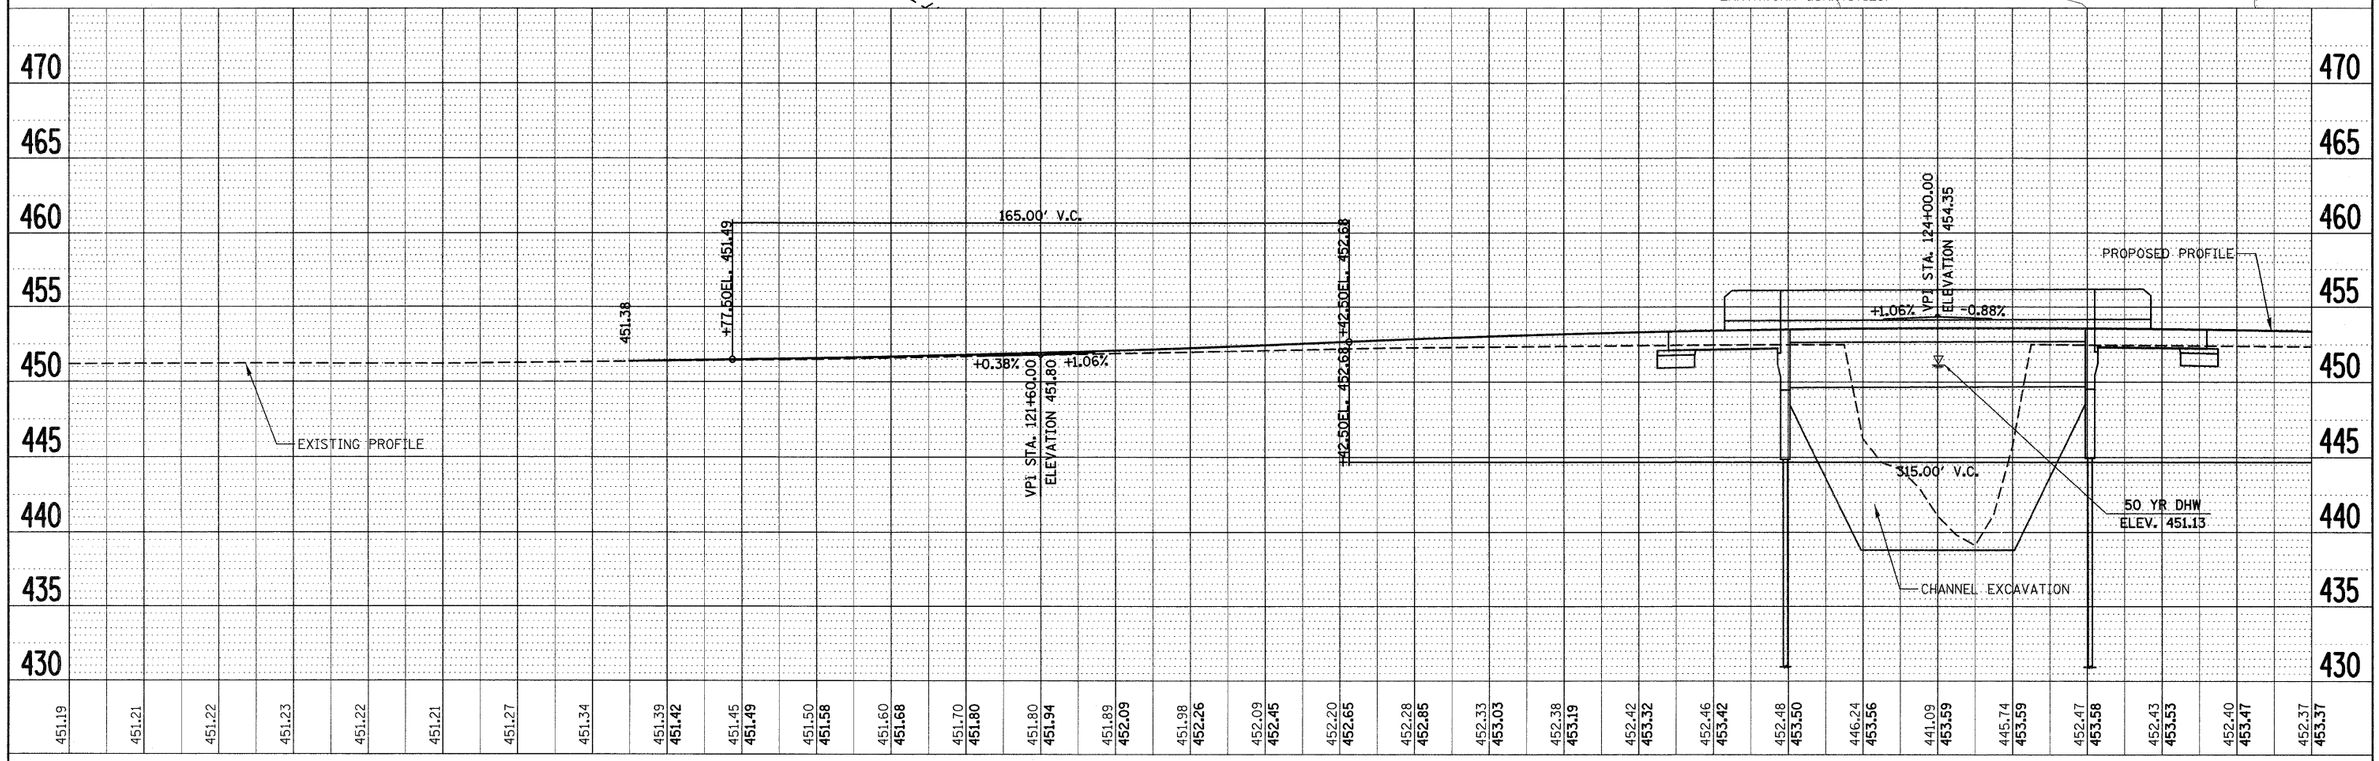

FILE NAME = c:\pw_work\PWIDOT\THARPRL\dms52692\sht-pln-prf0013-1.dgn	USER NAME = tharprl	DESIGNED -	REVISED -	**STATE OF ILLINOIS DEPARTMENT OF TRANSPORTATION**
		DRAWN -	REVISED -	
	PLOT SCALE = 20.0000 ' / IN.	CHECKED -	REVISED -	
	PLOT DATE = 3/25/2010	DATE -	REVISED -	

PLAN AND PROFILE SHEETS
SN 031-0013(E) 0041(P), SECTION 401-2BR

SCALE: 1" = 20' | SHEET NO. 1 OF 2 SHEETS | STA. 119+00 TO STA. 125+00

F.A.S. RTE.	SECTION	COUNTY	TOTAL SHEETS	SHEET NO.
739	1BR, 1-2BR, 401-2BR	GREENE	150	24

CONTRACT NO. 76410

ILLINOIS FED. AID PROJECT

PLAN: DATE | BY | SURVEYED | PLOTTED | DRAWN | CHECKED | QUANTITIES | R.M. NOTED | STRUCTURE NOTATNS CHKD | NOTE BOOK | NO. | CADD FILE NAME

PROF: DATE | BY | SURVEYED | PLOTTED | DRAWN | CHECKED | QUANTITIES | R.M. NOTED | STRUCTURE NOTATNS CHKD | NOTE BOOK | NO.