CONTRACT NO. 78060

F.A.P. RTE.	SECTION	COUNTY	TOTAL SHEETS	SHEET NO.
312	101-2(RS-1,N-1)	ALEXANDER	189	40
STA.		TO STA.		
FED. ROAD DIST. NO.		ILLINOIS	FED. AID PROJECT	

NOTE: CONSTRUCTION LIMITS ON NORTH SIDE HAVE BEEN OMITTED FOR CLARITY.

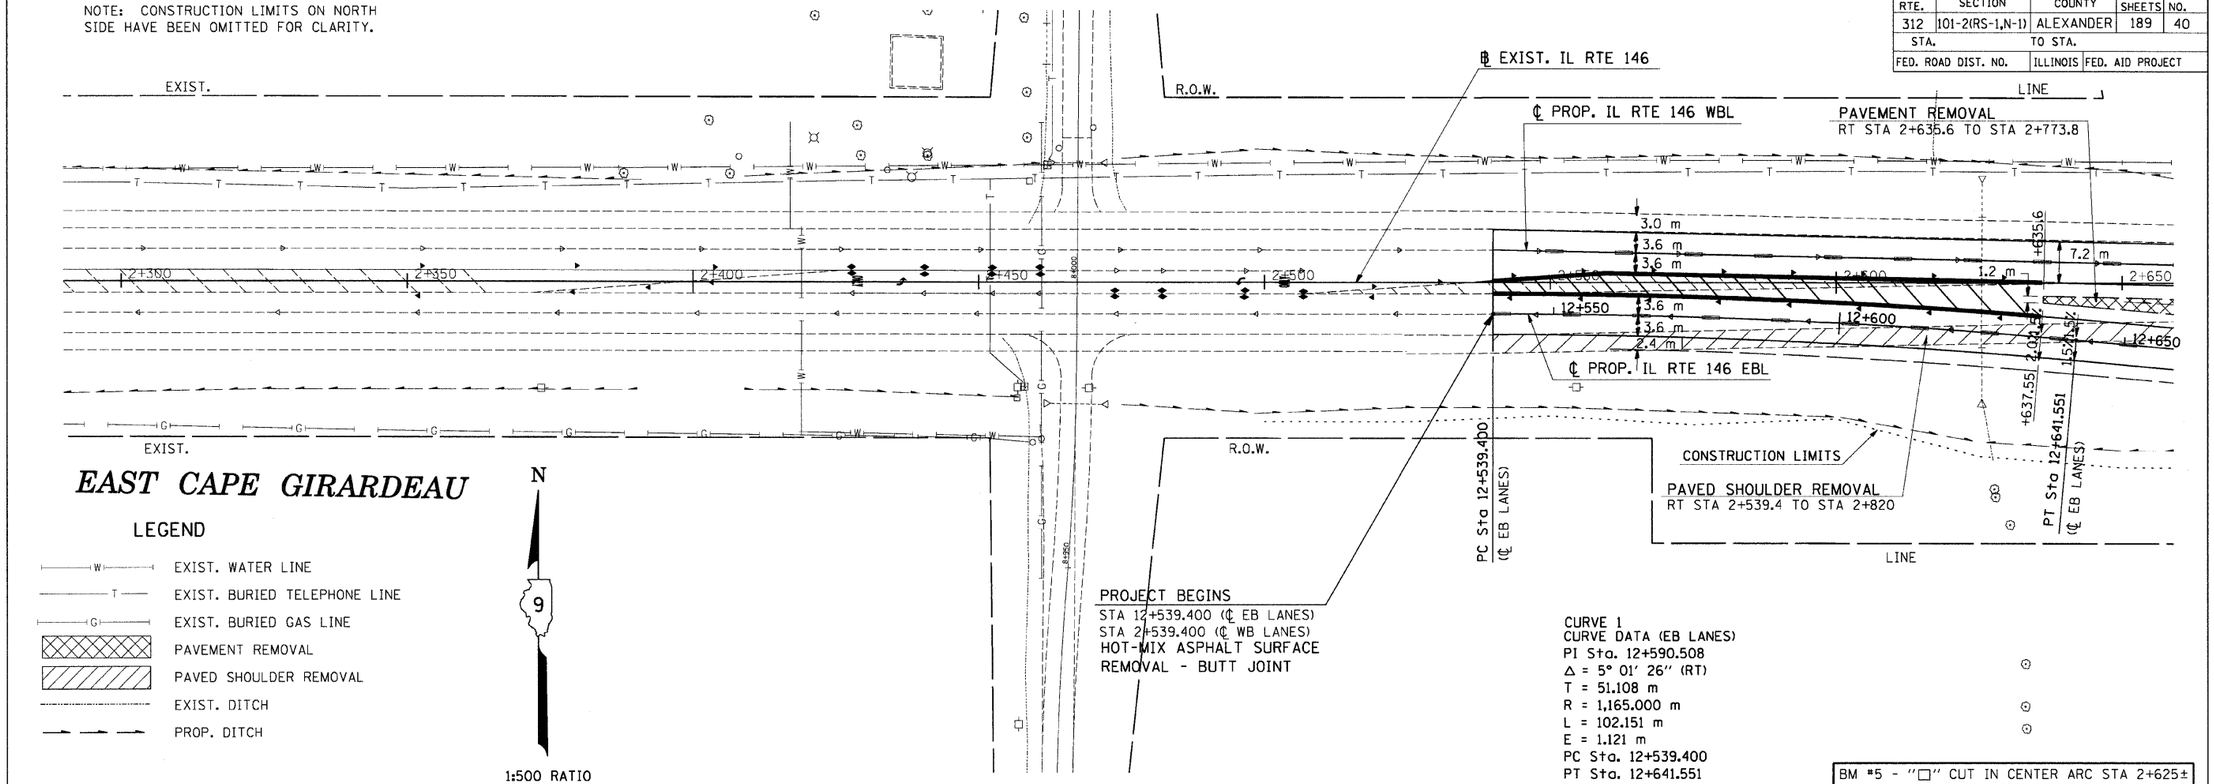

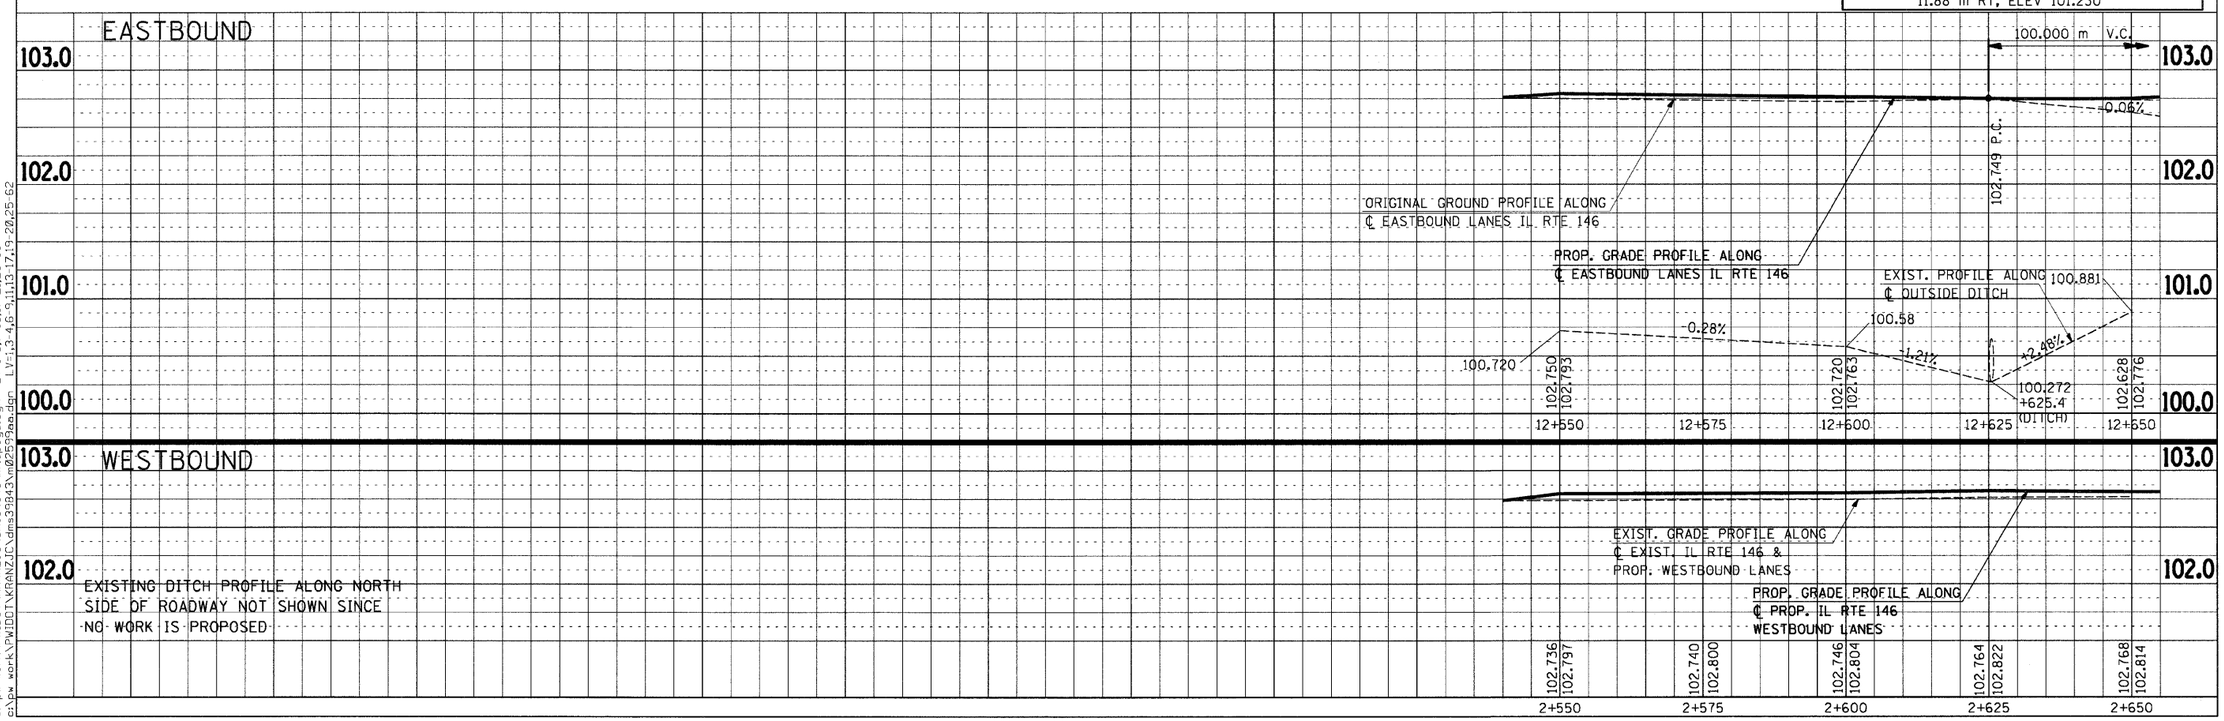

PLAN–PROFILE – STA 2+300 TO STA 2+650

FINAL SURVEY	DATE
SURVEYED	
PLOTTED	
NOTE BOOK	BY
TEMPLATE	
AREAS	
AREAS CHECKED	
NO.	

Tuesday September 15, 2009 @ 11:34:30 AM
c:\pw_work\pwidot\kranzjc\dms4364@\m02599pli.dgn LV:2-28,24-63
c:\pw_work\PWIDOT\KRANZJC\dms3984@\m02599pl.dgn LV:27,14,25,28,37,57
c:\pw_work\PWIDOT\KRANZJC\dms3984@\prtsex.dgn LV:1,5,6,7,23,53
c:\pw_work\PWIDOT\KRANZJC\dms3984@\m02599ed.dgn LV:1,3,4,6,9,11,13,17,19-28,25-62
c:\pw_work\PWIDOT\KRANZJC\dms3984@\m02599ad.dgn