CONTRACT NO. 78060

F.A.P. RTE.	SECTION	COUNTY	TOTAL SHEETS	SHEET NO.
312	101-2(RS-1,N-1)	ALEXANDER	189	43
STA.		TO STA.		
FED. ROAD DIST. NO.		ILLINOIS	FED. AID PROJECT	

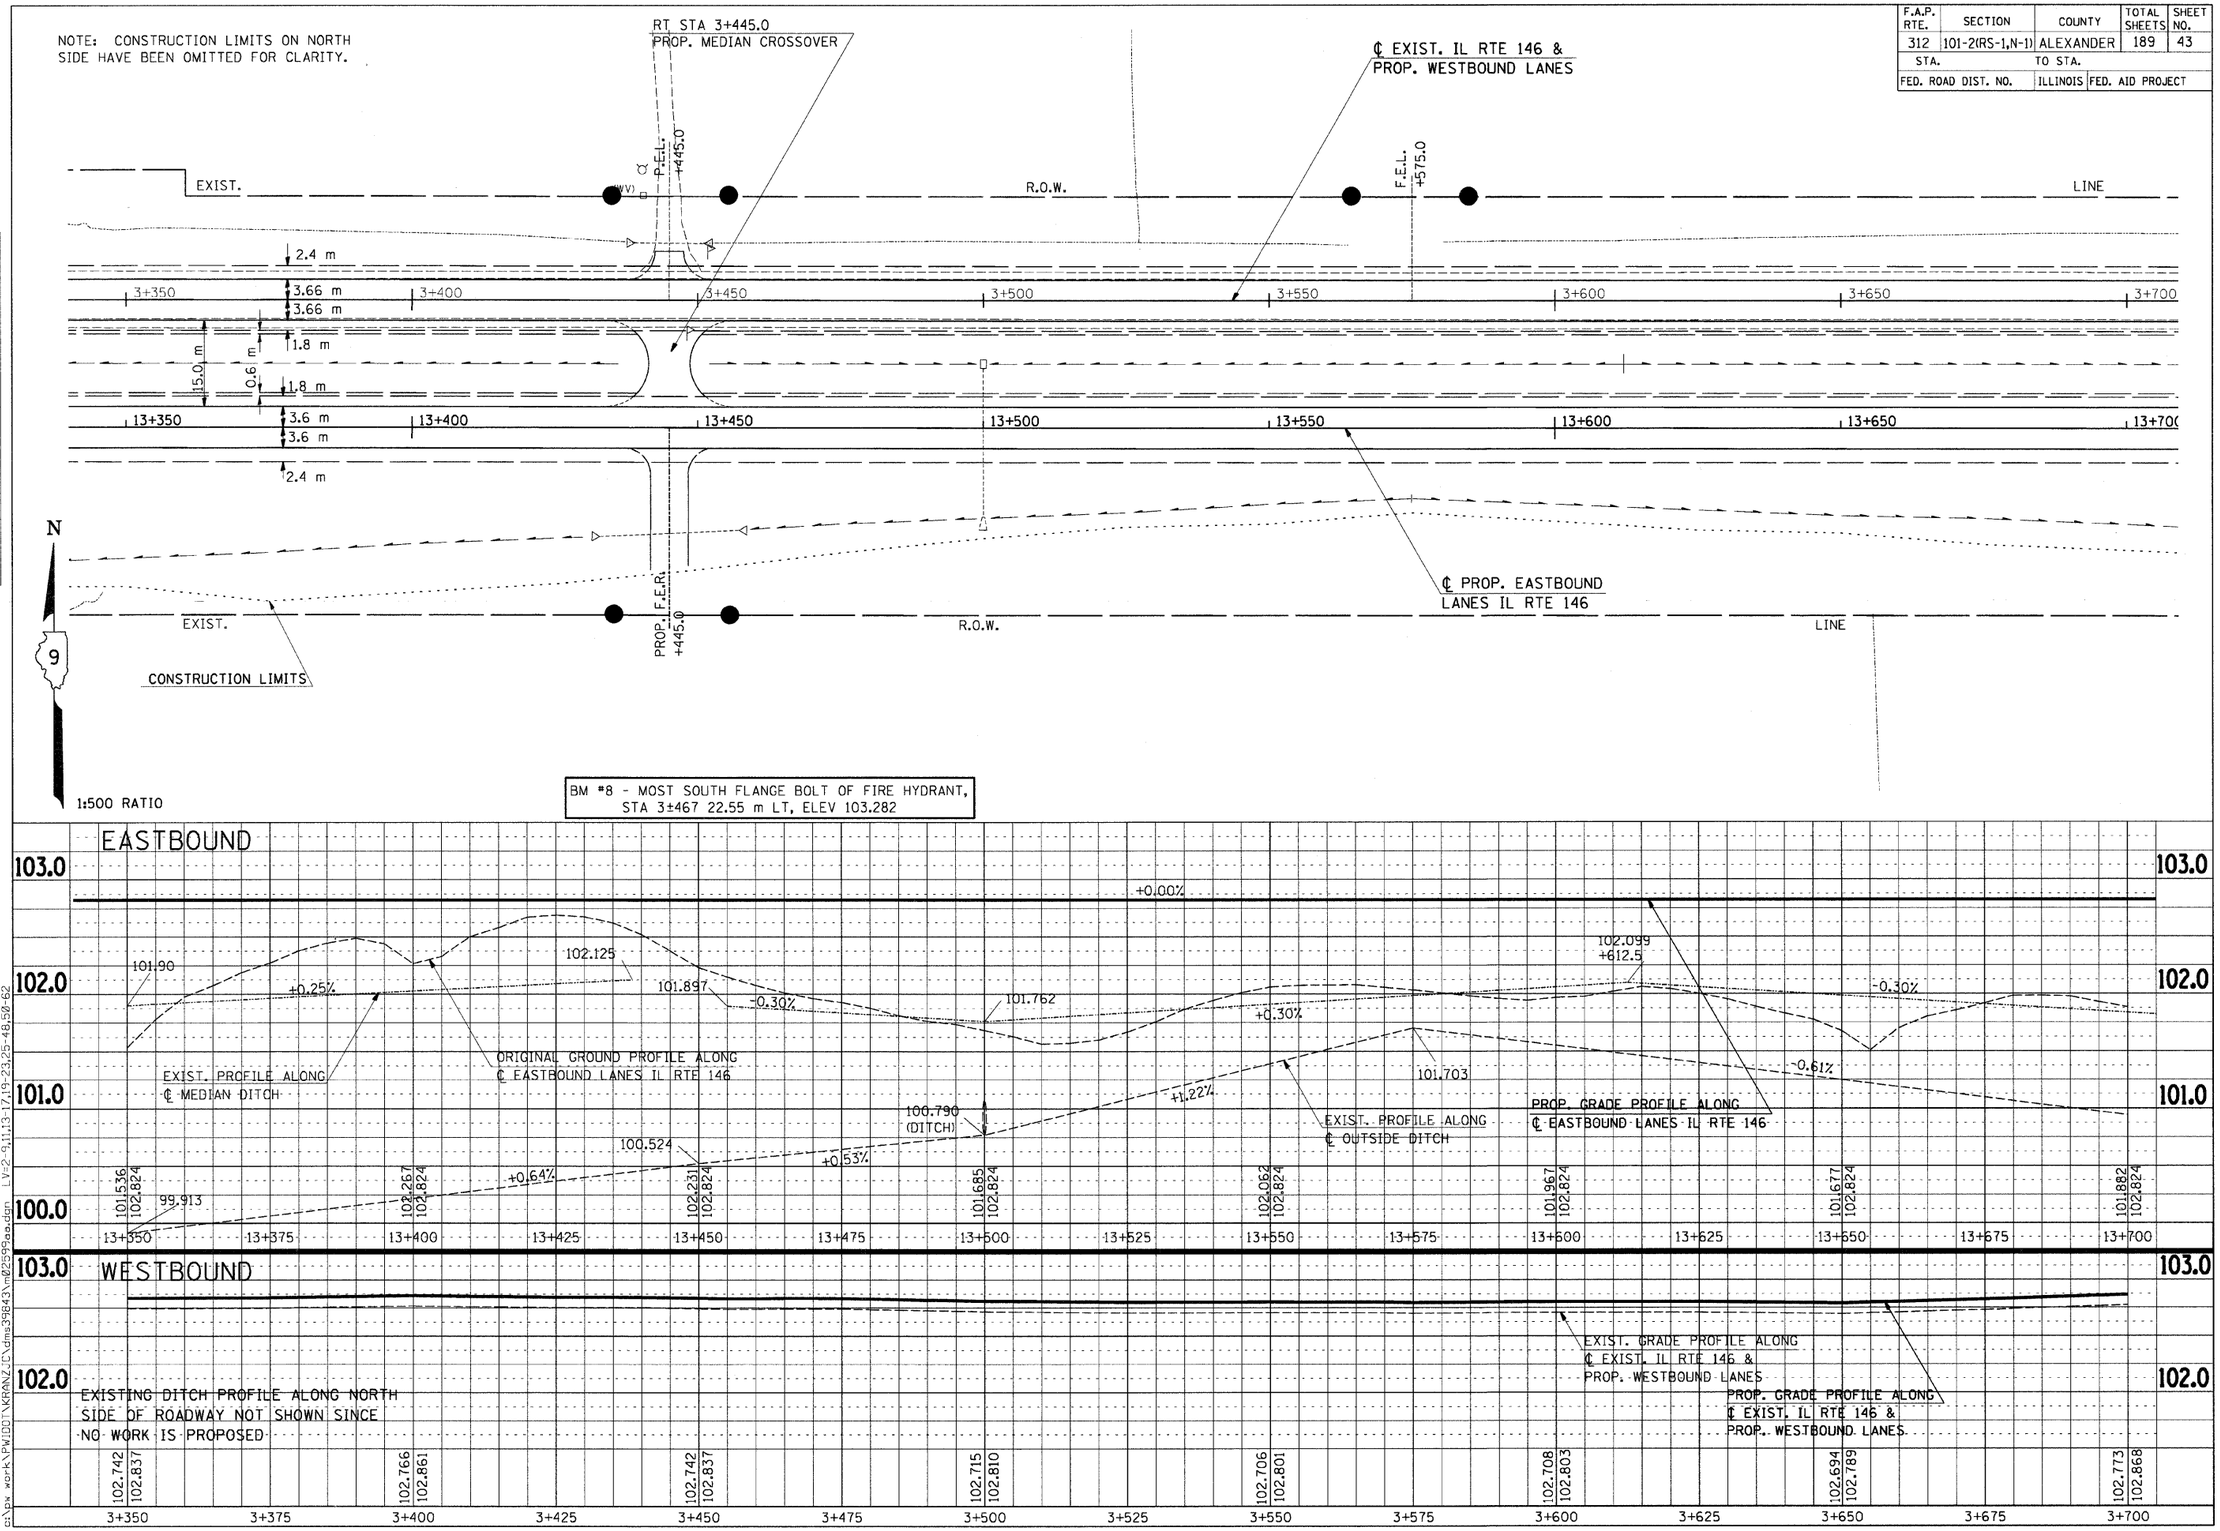

FINAL SURVEY | SURVEYED | PLOTTED | NOTE BOOK | TEMPLATE | AREAS | AREAS CHECKED | NO. | BY | DATE

Tuesday September 15, 2009 @ 11:09:14 AM
c:\pw_work\pwidot\kranzjc\dms43640\m02599p1.dgn LV=2-20,24-63
c:\pw_work\PWIDOT\KRANZJC\dms39843\mtopoga.dgn LV=1-5,7-15,17-21,23-62
c:\pw_work\PWIDOT\KRANZJC\dms39843\m02599aa.dgn LV=2-9,11,13-17,19-23,25-48,50-62

PLAN–PROFILE – STA 3+350 TO STA 3+700