CONTRACT NO. 78060

F.A.P. RTE.	SECTION	COUNTY	TOTAL SHEETS	SHEET NO.
312	101-2(RS-1,N-1)	ALEXANDER	189	44
STA.		TO STA.		
FED. ROAD DIST. NO.		ILLINOIS	FED. AID PROJECT	

NOTE: CONSTRUCTION LIMITS ON NORTH SIDE HAVE BEEN OMITTED FOR CLARITY.

FINAL SURVEY
NOTE BOOK
NO.
SURVEYED
PLOTTED
TEMPLATE
AREAS
AREAS CHECKED
BY
DATE

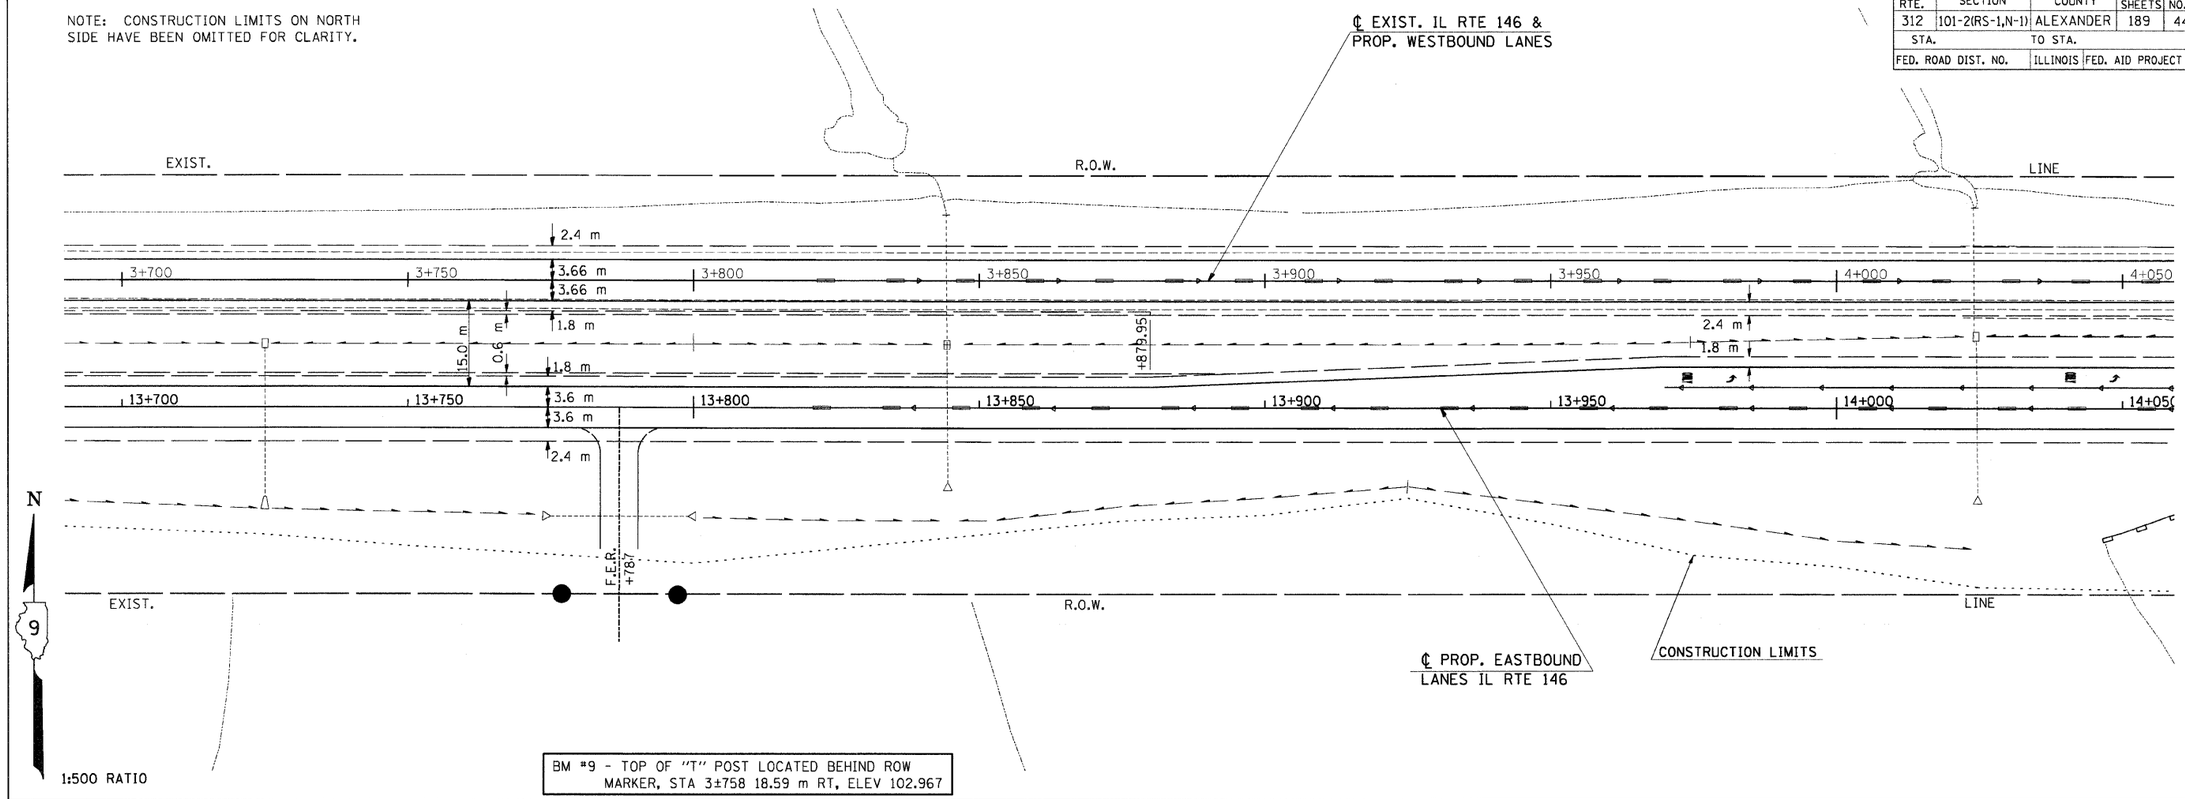

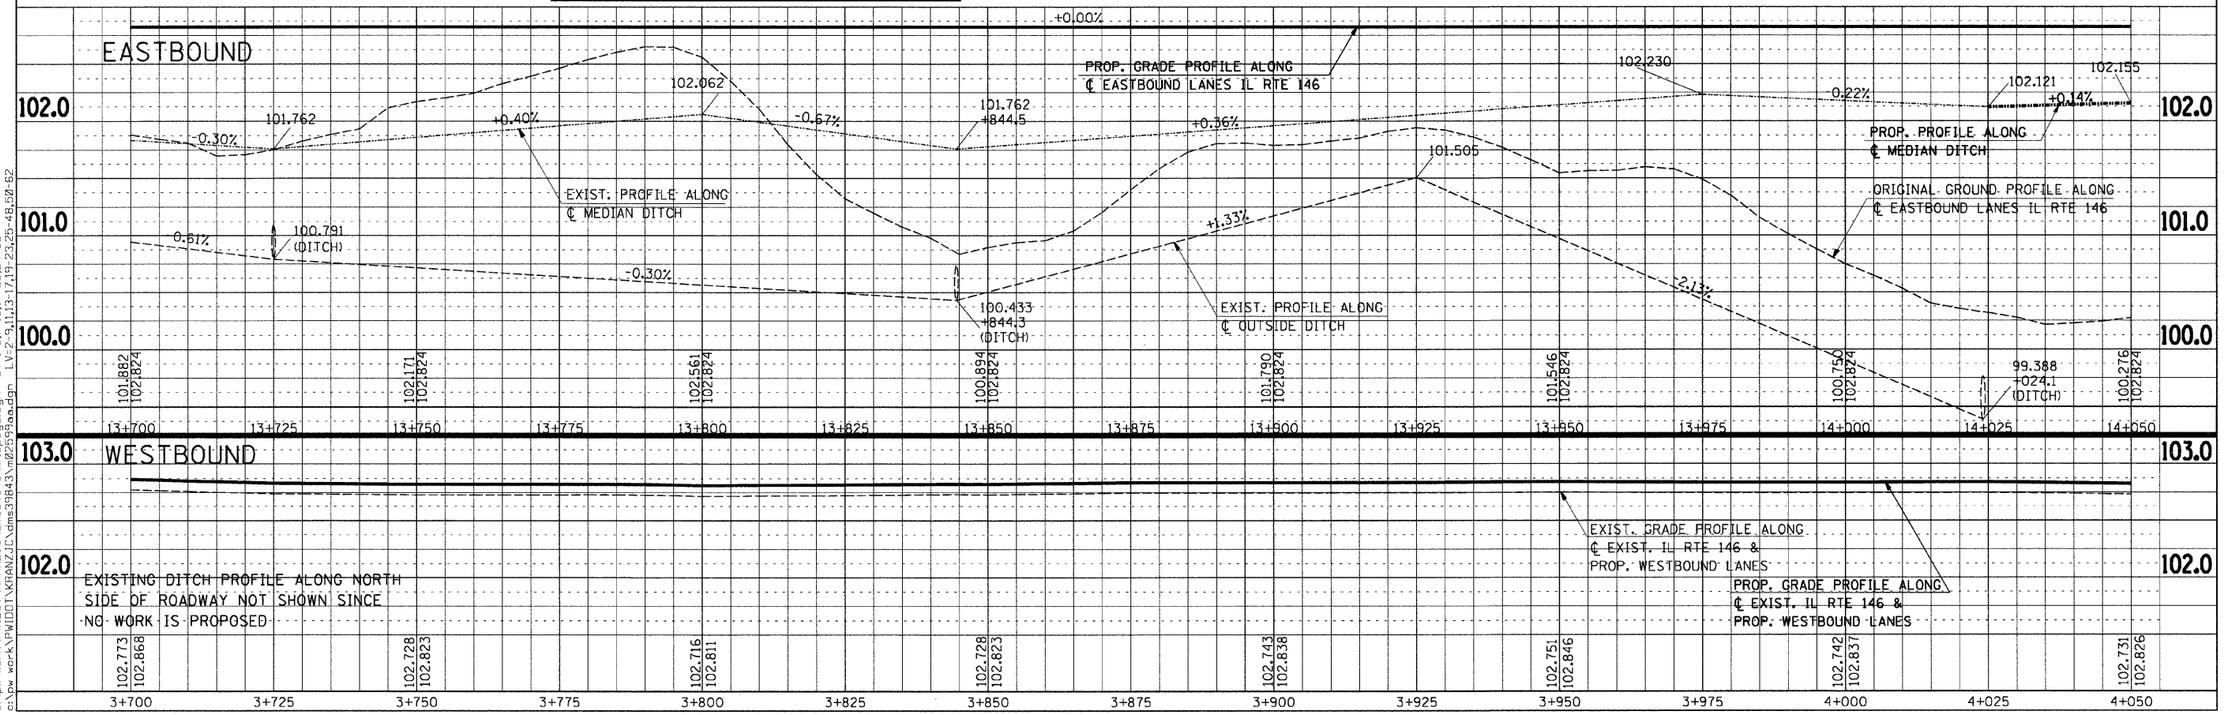

Tuesday September 15, 2009 @ 11:07:55 AM
c:\pw_work\pwidot\kranz.jc\dms436480\m025991pl.dgn LV:2-28.24-62
c:\pw_work\PWIDOT\KRANZJC\dms398431\htcnpga.dgn LV:1-5,15,17-28.24-62
c:\pw_work\PWIDOT\KRANZJC\dms398431\m025991pa.dgn LV:1-2,11,13-17,19-23,25-48,58-62

PLAN–PROFILE – STA 3+700 TO STA 4+050