CONTRACT NO. 78060

F.A.P. RTE.	SECTION	COUNTY	TOTAL SHEETS	SHEET NO.
312	101-2(RS-1,N-1)	ALEXANDER	189	52
STA.		TO STA.		
FED. ROAD DIST. NO.		ILLINOIS	FED. AID PROJECT	

PROP. CURVE RAMPA-1
PI STA = 0+080.568
Δ = 80° 39' 41" (LT)
R = 94.900 m
T = 80.568 m
L = 133.600 m
E = 29.588 m

P.C. STA = 0+000.000
P.T. STA = 0+133.600

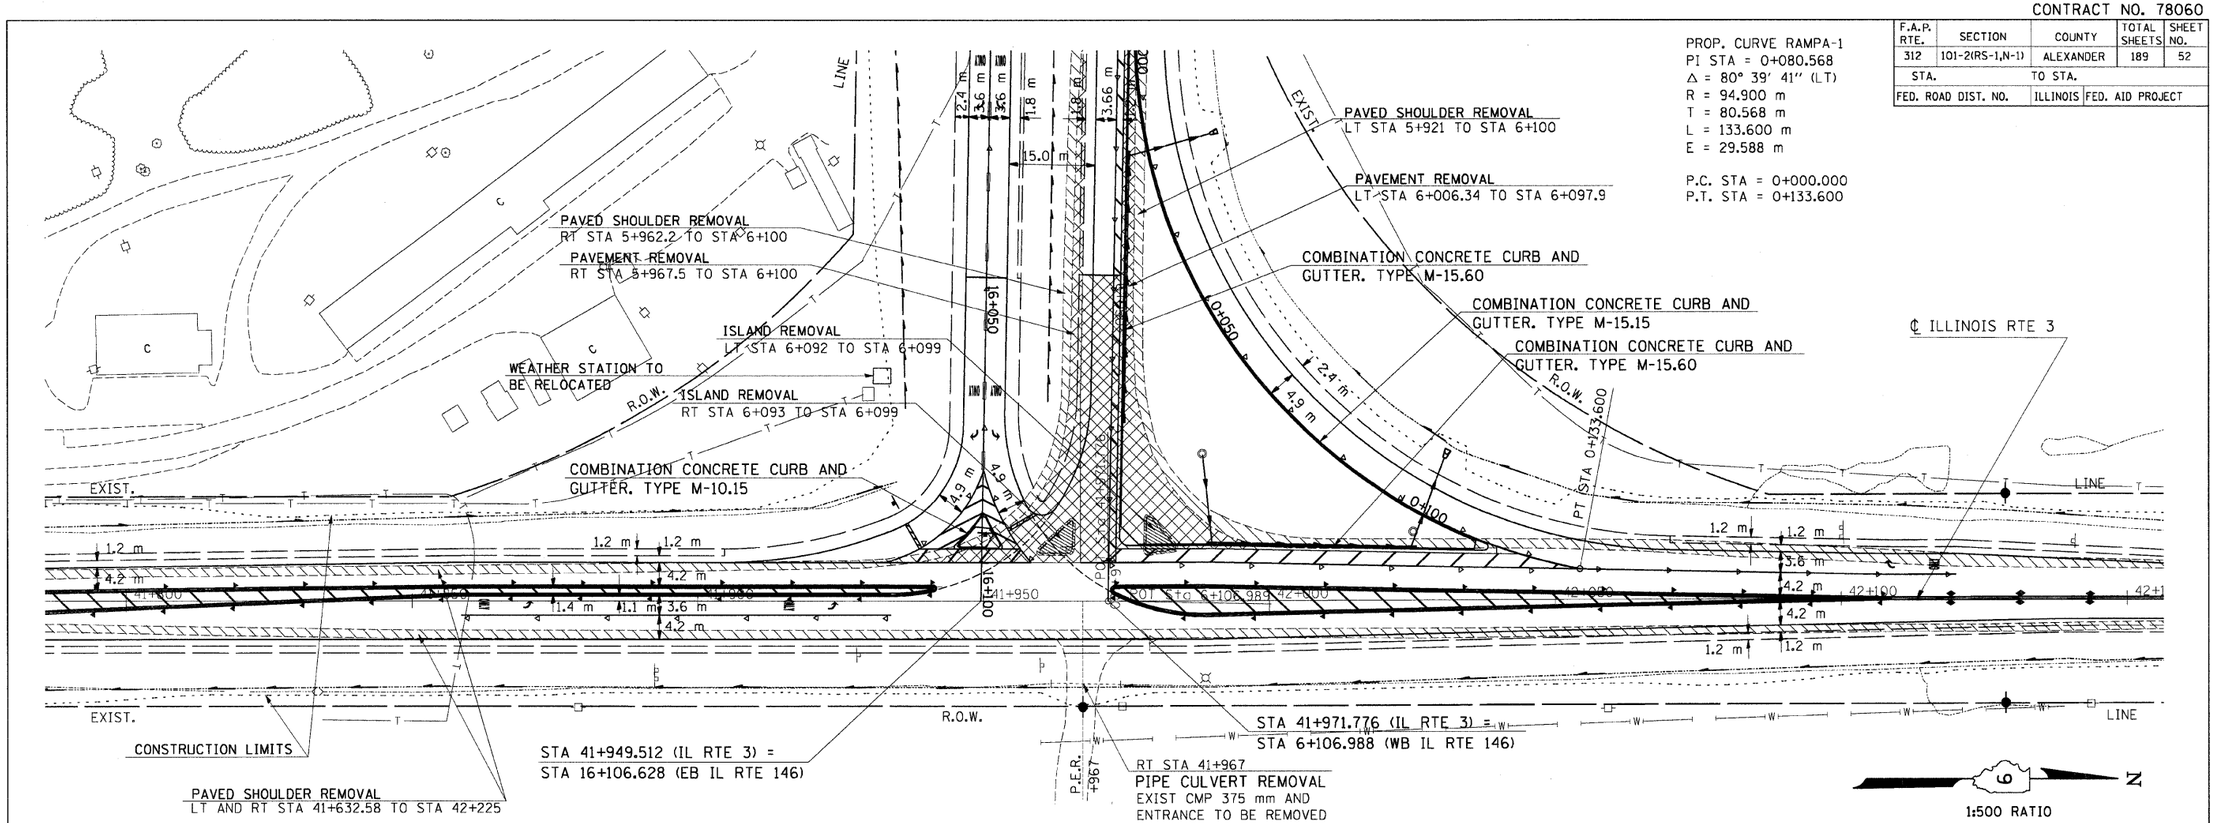

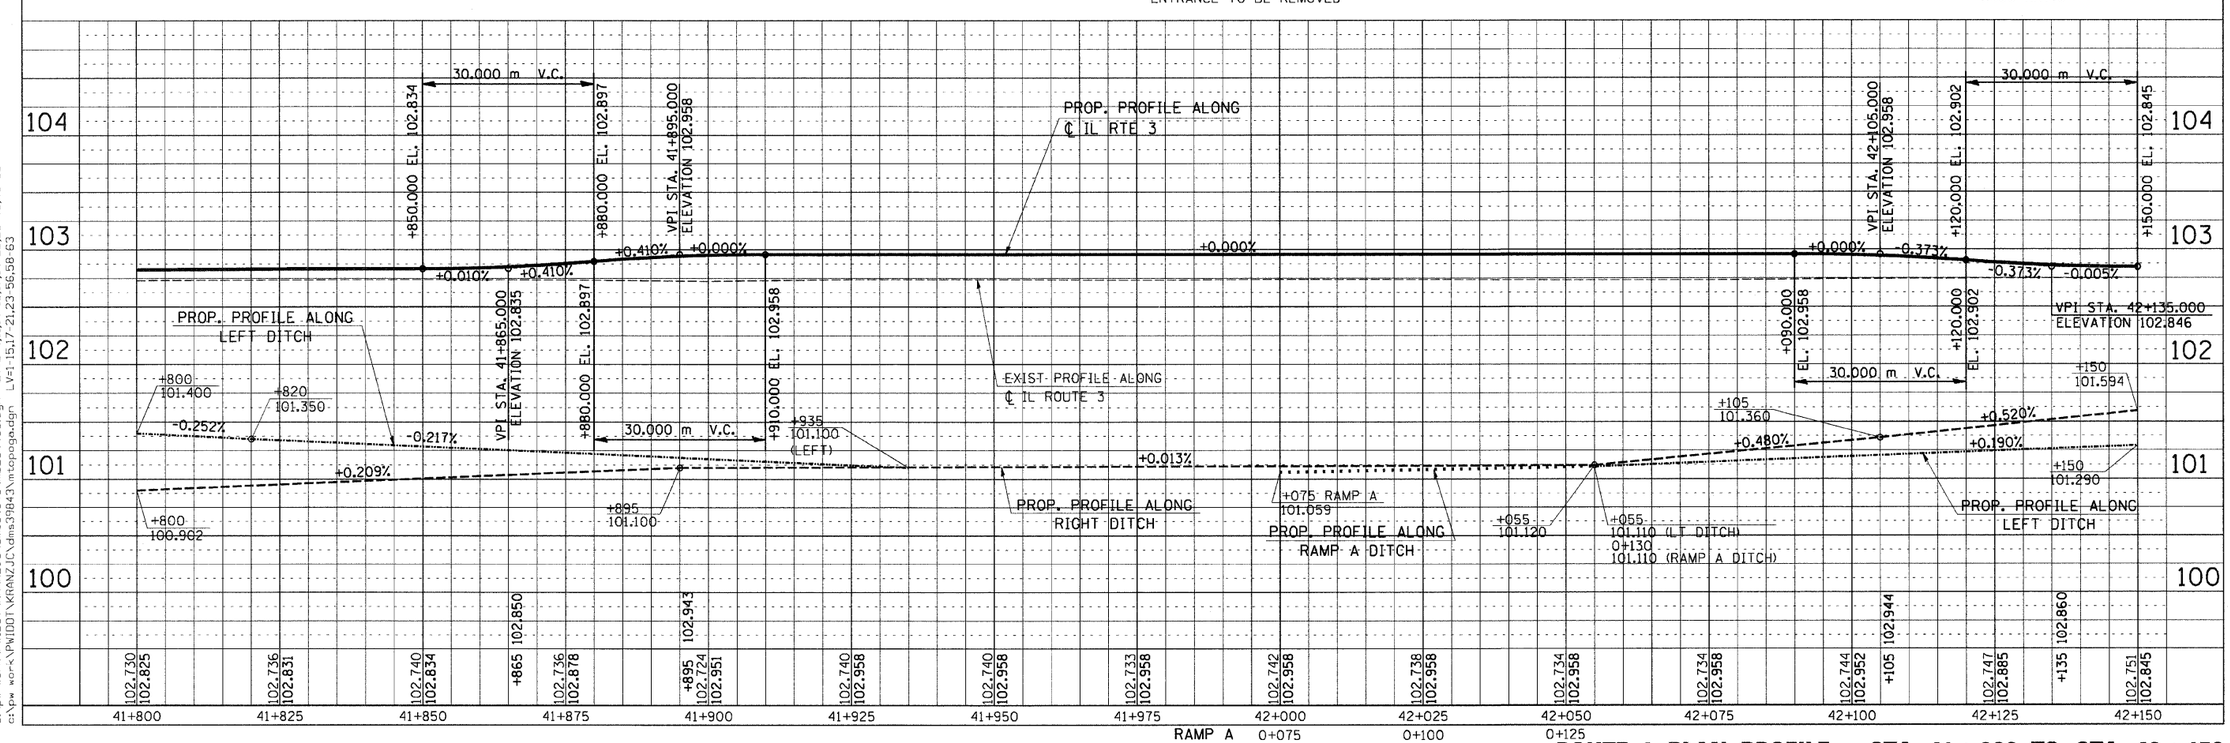

ROUTE 3 PLAN–PROFILE – STA 41+800 TO STA 42+150

FINAL SURVEY | SURVEYED | PLOTTED | TEMPLATE | AREAS | AREAS CHECKED | NOTE BOOK NO. | BY | DATE

Tuesday September 15, 2009 @ 7:54:54 AM
c:\pw_work\PWIDOT\KRANZJC\dms43640\m02599p2.dgn LV=2-20,24-57,59-63
c:\pw_work\PWIDOT\KRANZJC\dms39843\m02599aa.dgn LV=2-9,11,14-15,17,19-20,25-43,45-60
c:\pw_work\PWIDOT\KRANZJC\dms39843\mtopoga.dgn LV=1-15,17-21,23-56,58-63