CONTRACT NO. 78060

F.A.P. RTE.	SECTION	COUNTY	TOTAL SHEETS	SHEET NO.
312	101-2(RS-1,N-1)	ALEXANDER	189	59
STA.		TO STA.		
FED. ROAD DIST. NO.		ILLINOIS	FED. AID PROJECT	

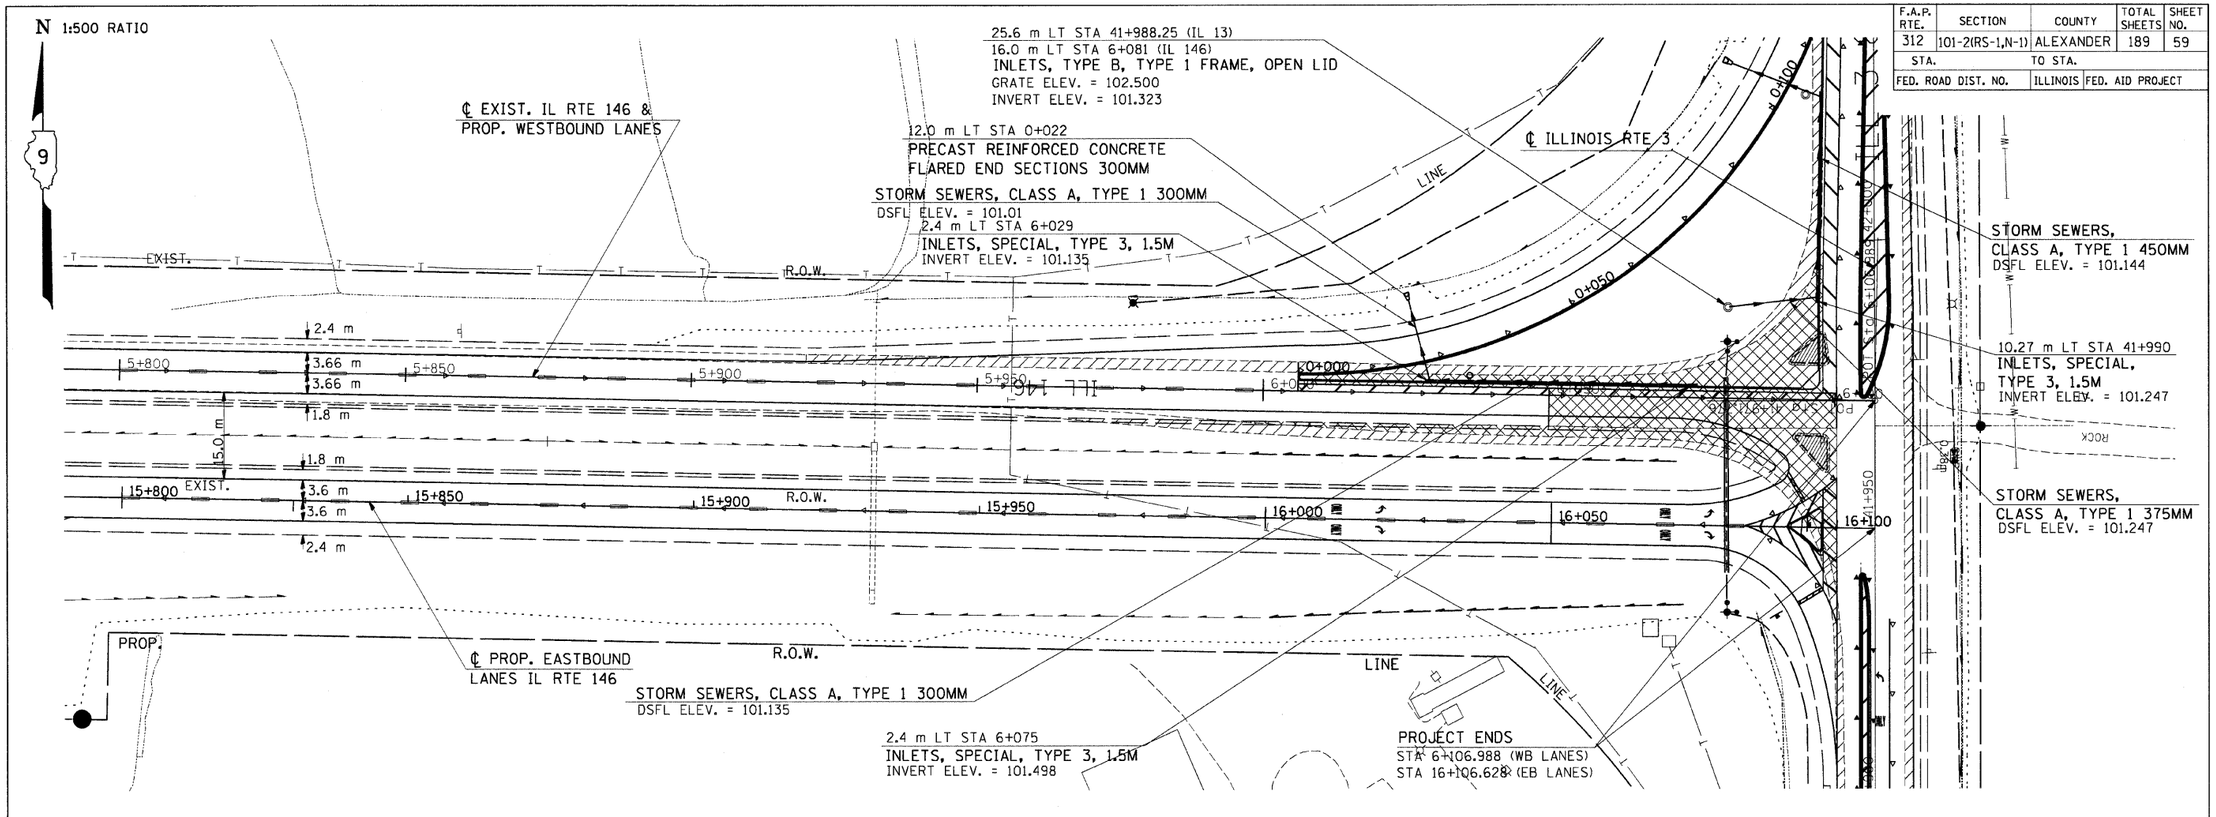

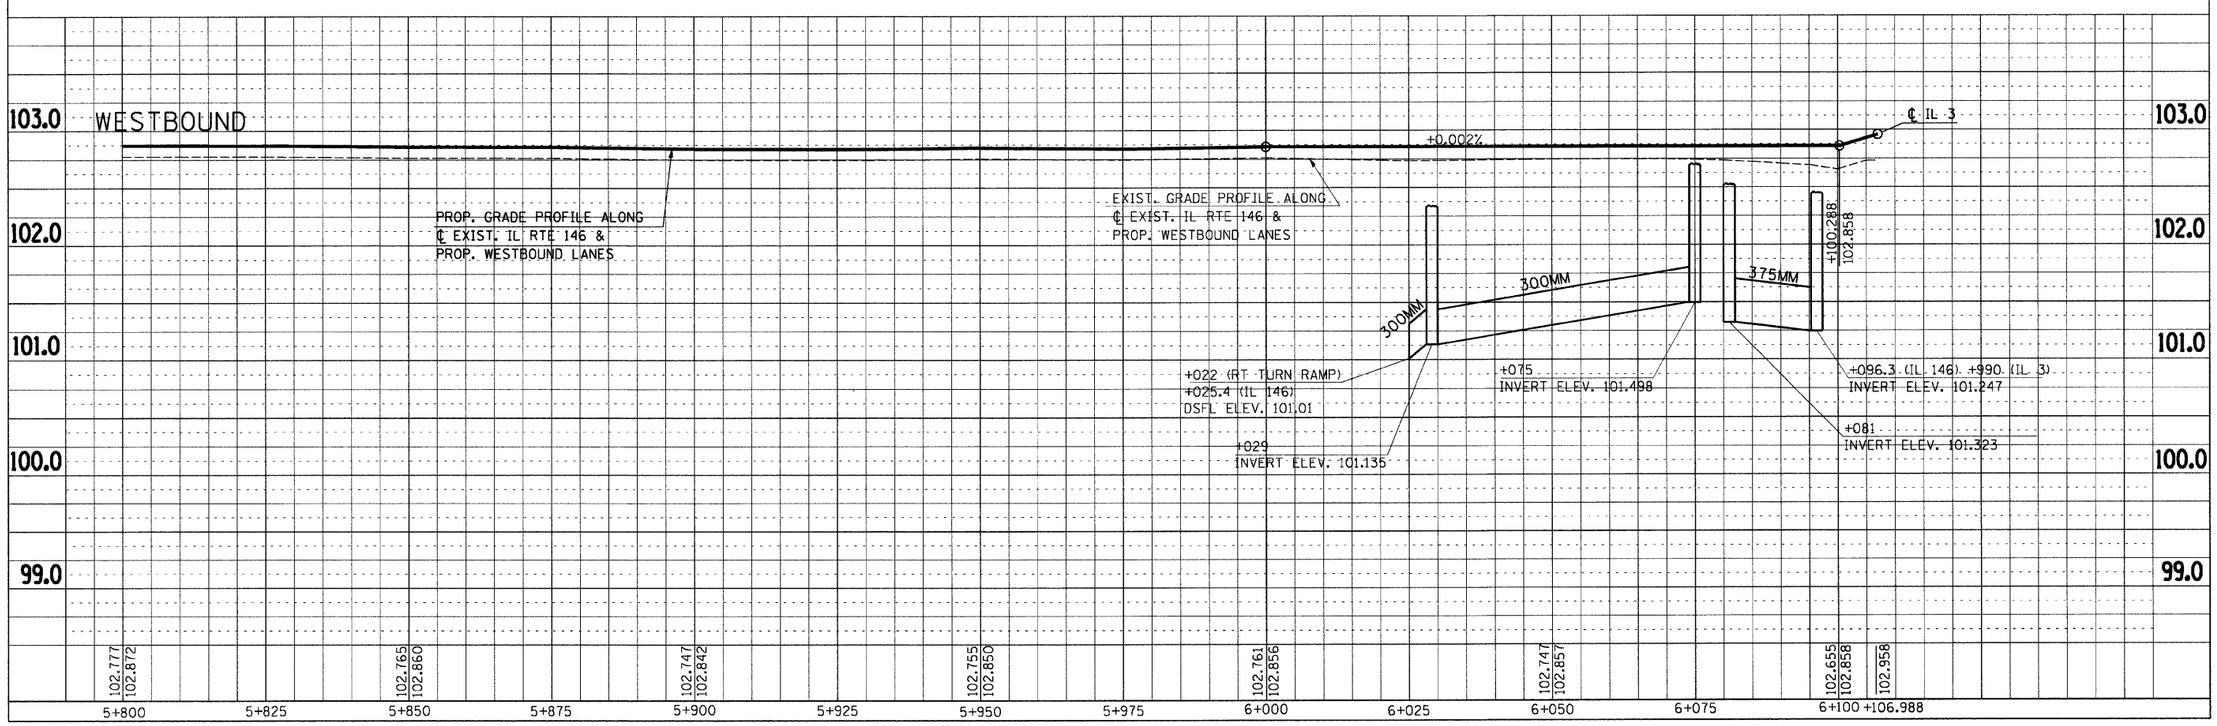

FINAL SURVEY		BY	DATE
NOTE BOOK	SURVEYED		
	PLOTTED		
	TEMPLATE		
	AREAS		
NO.	AREAS CHECKED		

Tuesday September 15, 2009 @ 10:04:06 AM
c:\pw_work\PWIDOT\KRANZJC\dms43640\m02599p1.dgn LV=2-20,24-63

STORM SEWER PLAN – STA 5+800 TO STA 6+106.989