CONTRACT NO. 78060

F.A.P. RTE.	SECTION	COUNTY	TOTAL SHEETS	SHEET NO.
312	101-2(RS-1,N-1)	ALEXANDER	189	61
STA.		TO STA.		
FED. ROAD DIST. NO.		ILLINOIS	FED. AID PROJECT	

NOTE: CONSTRUCTION LIMITS ON NORTH SIDE HAVE BEEN OMITTED FOR CLARITY.

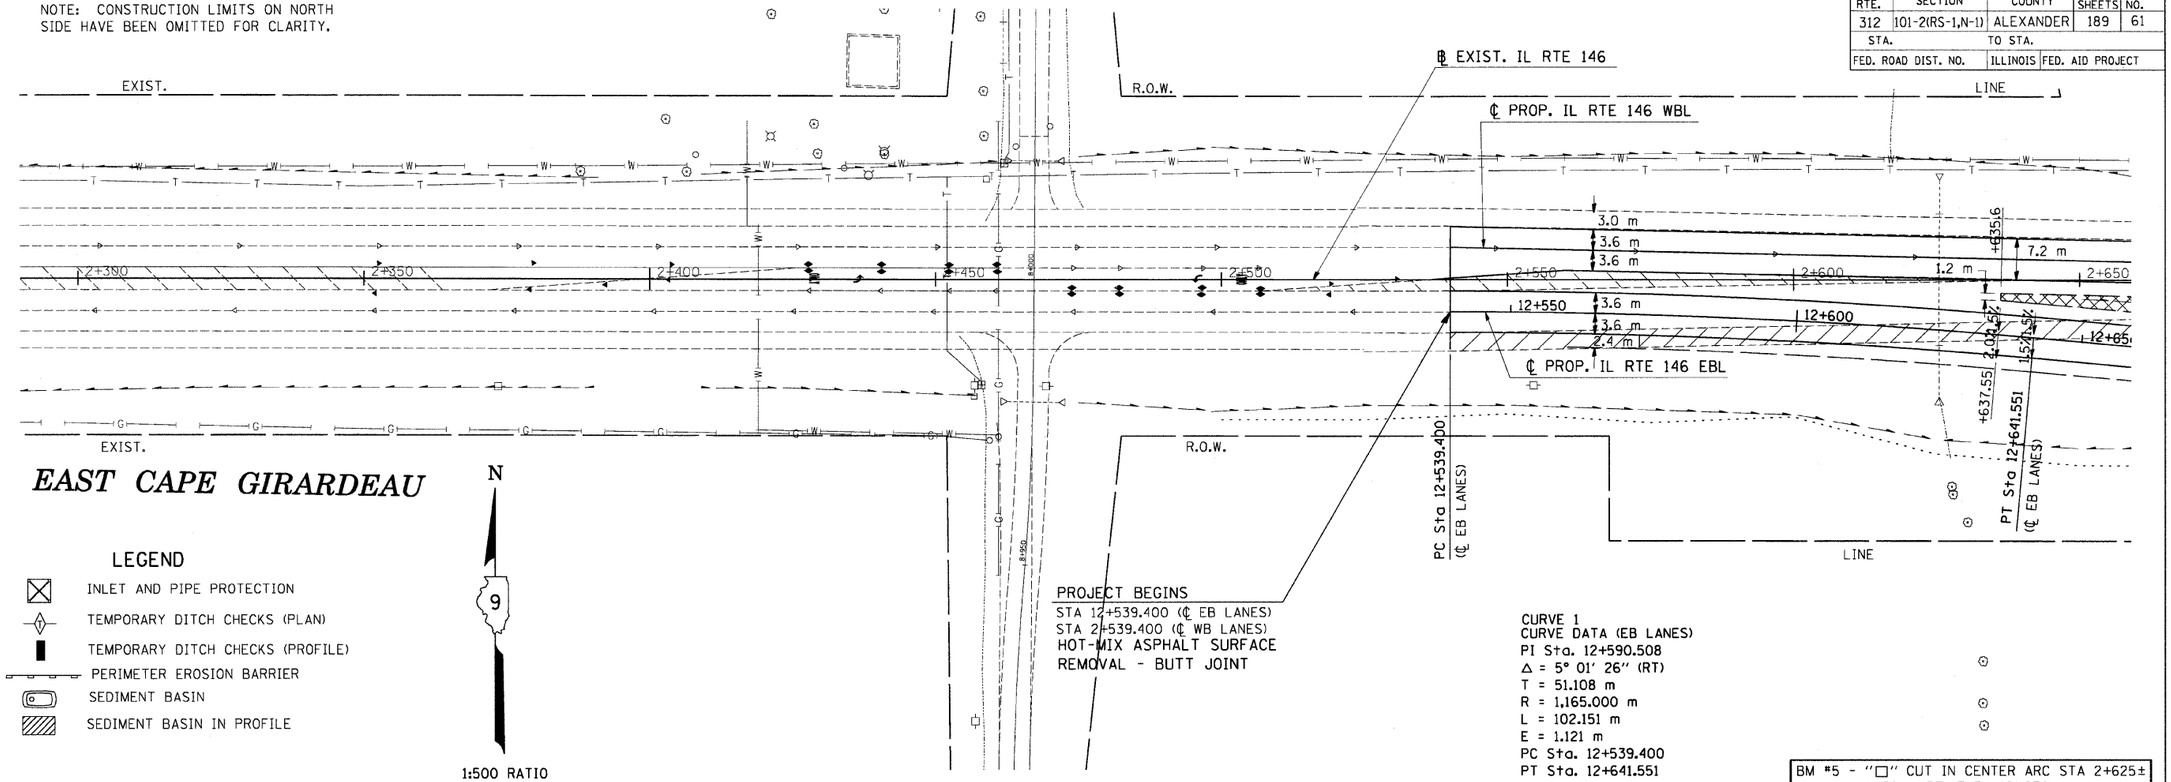

LEGEND

- INLET AND PIPE PROTECTION
- TEMPORARY DITCH CHECKS (PLAN)
- TEMPORARY DITCH CHECKS (PROFILE)
- PERIMETER EROSION BARRIER
- SEDIMENT BASIN
- SEDIMENT BASIN IN PROFILE

CURVE 1
CURVE DATA (EB LANES)
PI Sta. 12+590.508
Δ = 5° 01' 26" (RT)
T = 51.108 m
R = 1,165.000 m
L = 102.151 m
E = 1.121 m
PC Sta. 12+539.400
PT Sta. 12+641.551

BM #5 - "□" CUT IN CENTER ARC STA 2+625± 11.88 m RT, ELEV 101.230

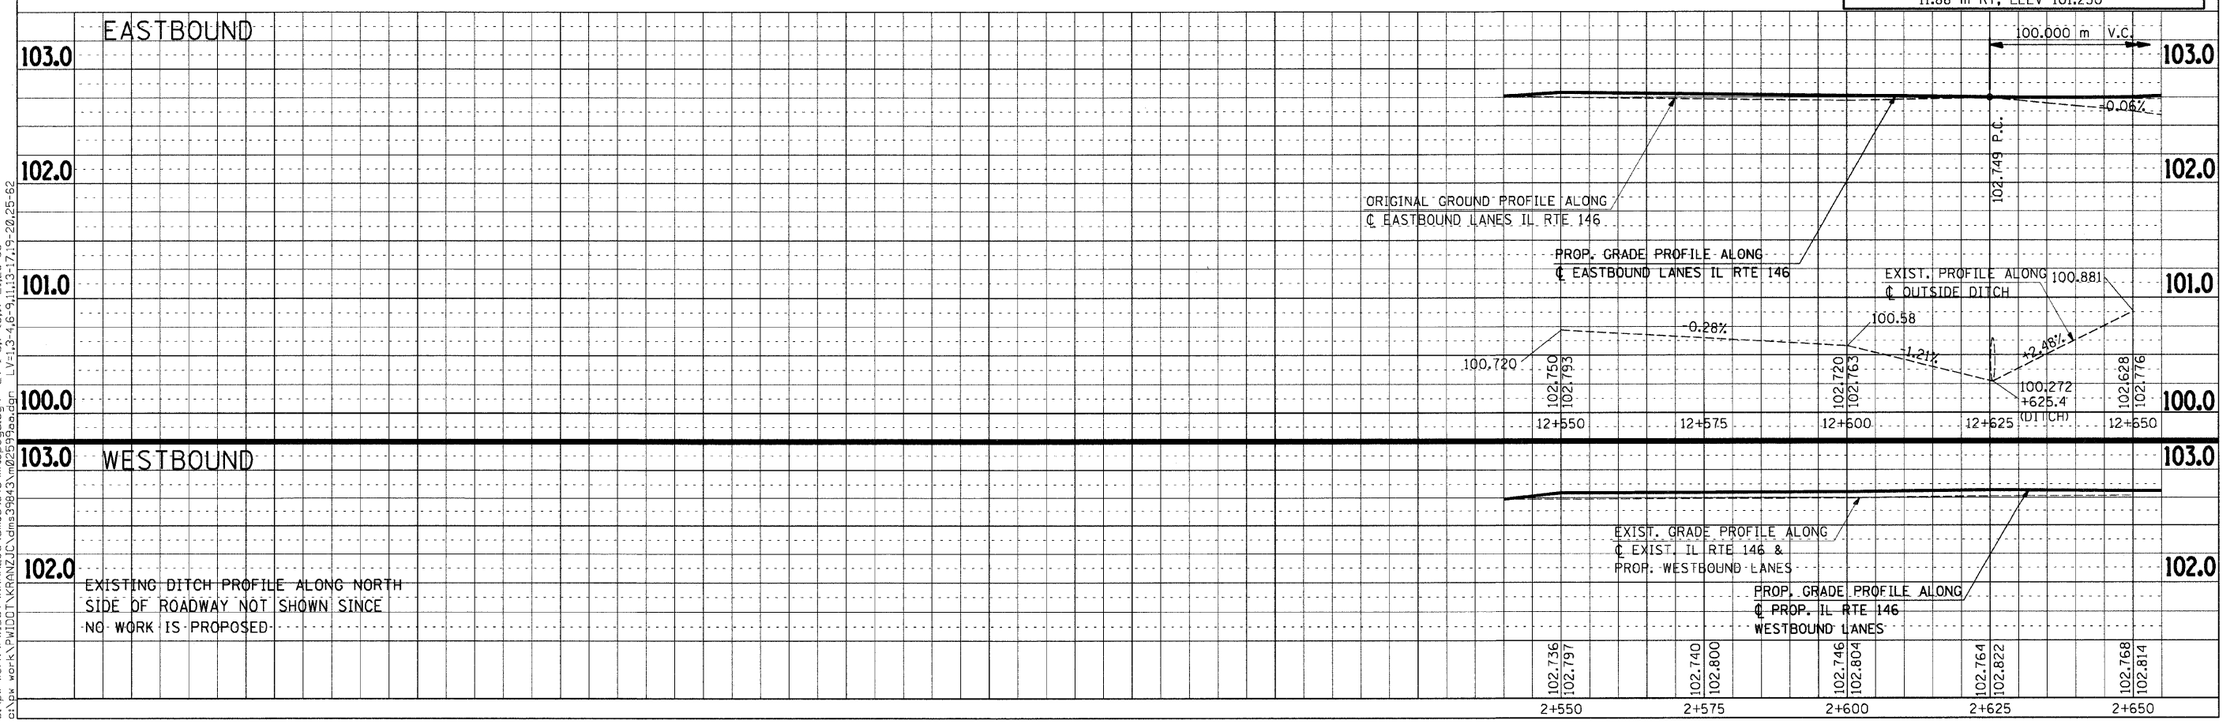

FINAL SURVEY | NOTE BOOK | NO. | SURVEYED | PLOTTED | TEMPLATE | AREAS | AREAS CHECKED | BY | DATE

Tuesday September 15, 2009 @ 9:10:41AM
c:\pw work\PWIDOT\KRANZJC\dms43640\m02599pl.dgn LV=2-23,25-63
c:\pw work\PWIDOT\KRANZJC\dms39843\prtoex.dgn LV=2,7,14,25,27-28,37,57
c:\pw work\PWIDOT\KRANZJC\dms39843\mtopoga.dgn LV=1-5,7-15,17-21,23-63
c:\pw work\PWIDOT\KRANZJC\dms39843\m02599aa.dgn LV=1,3-4,6-9,11,13-17,19-20,25-62

TEMPORARY EROSION CONTROL PLAN - STA 2+300 TO STA 2+650