CONTRACT NO. 78060

F.A.P. RTE.	SECTION	COUNTY	TOTAL SHEETS	SHEET NO.
312	101-2(RS-1,N-1)	ALEXANDER	189	67
STA.		TO STA.		
FED. ROAD DIST. NO.		ILLINOIS	FED. AID PROJECT	

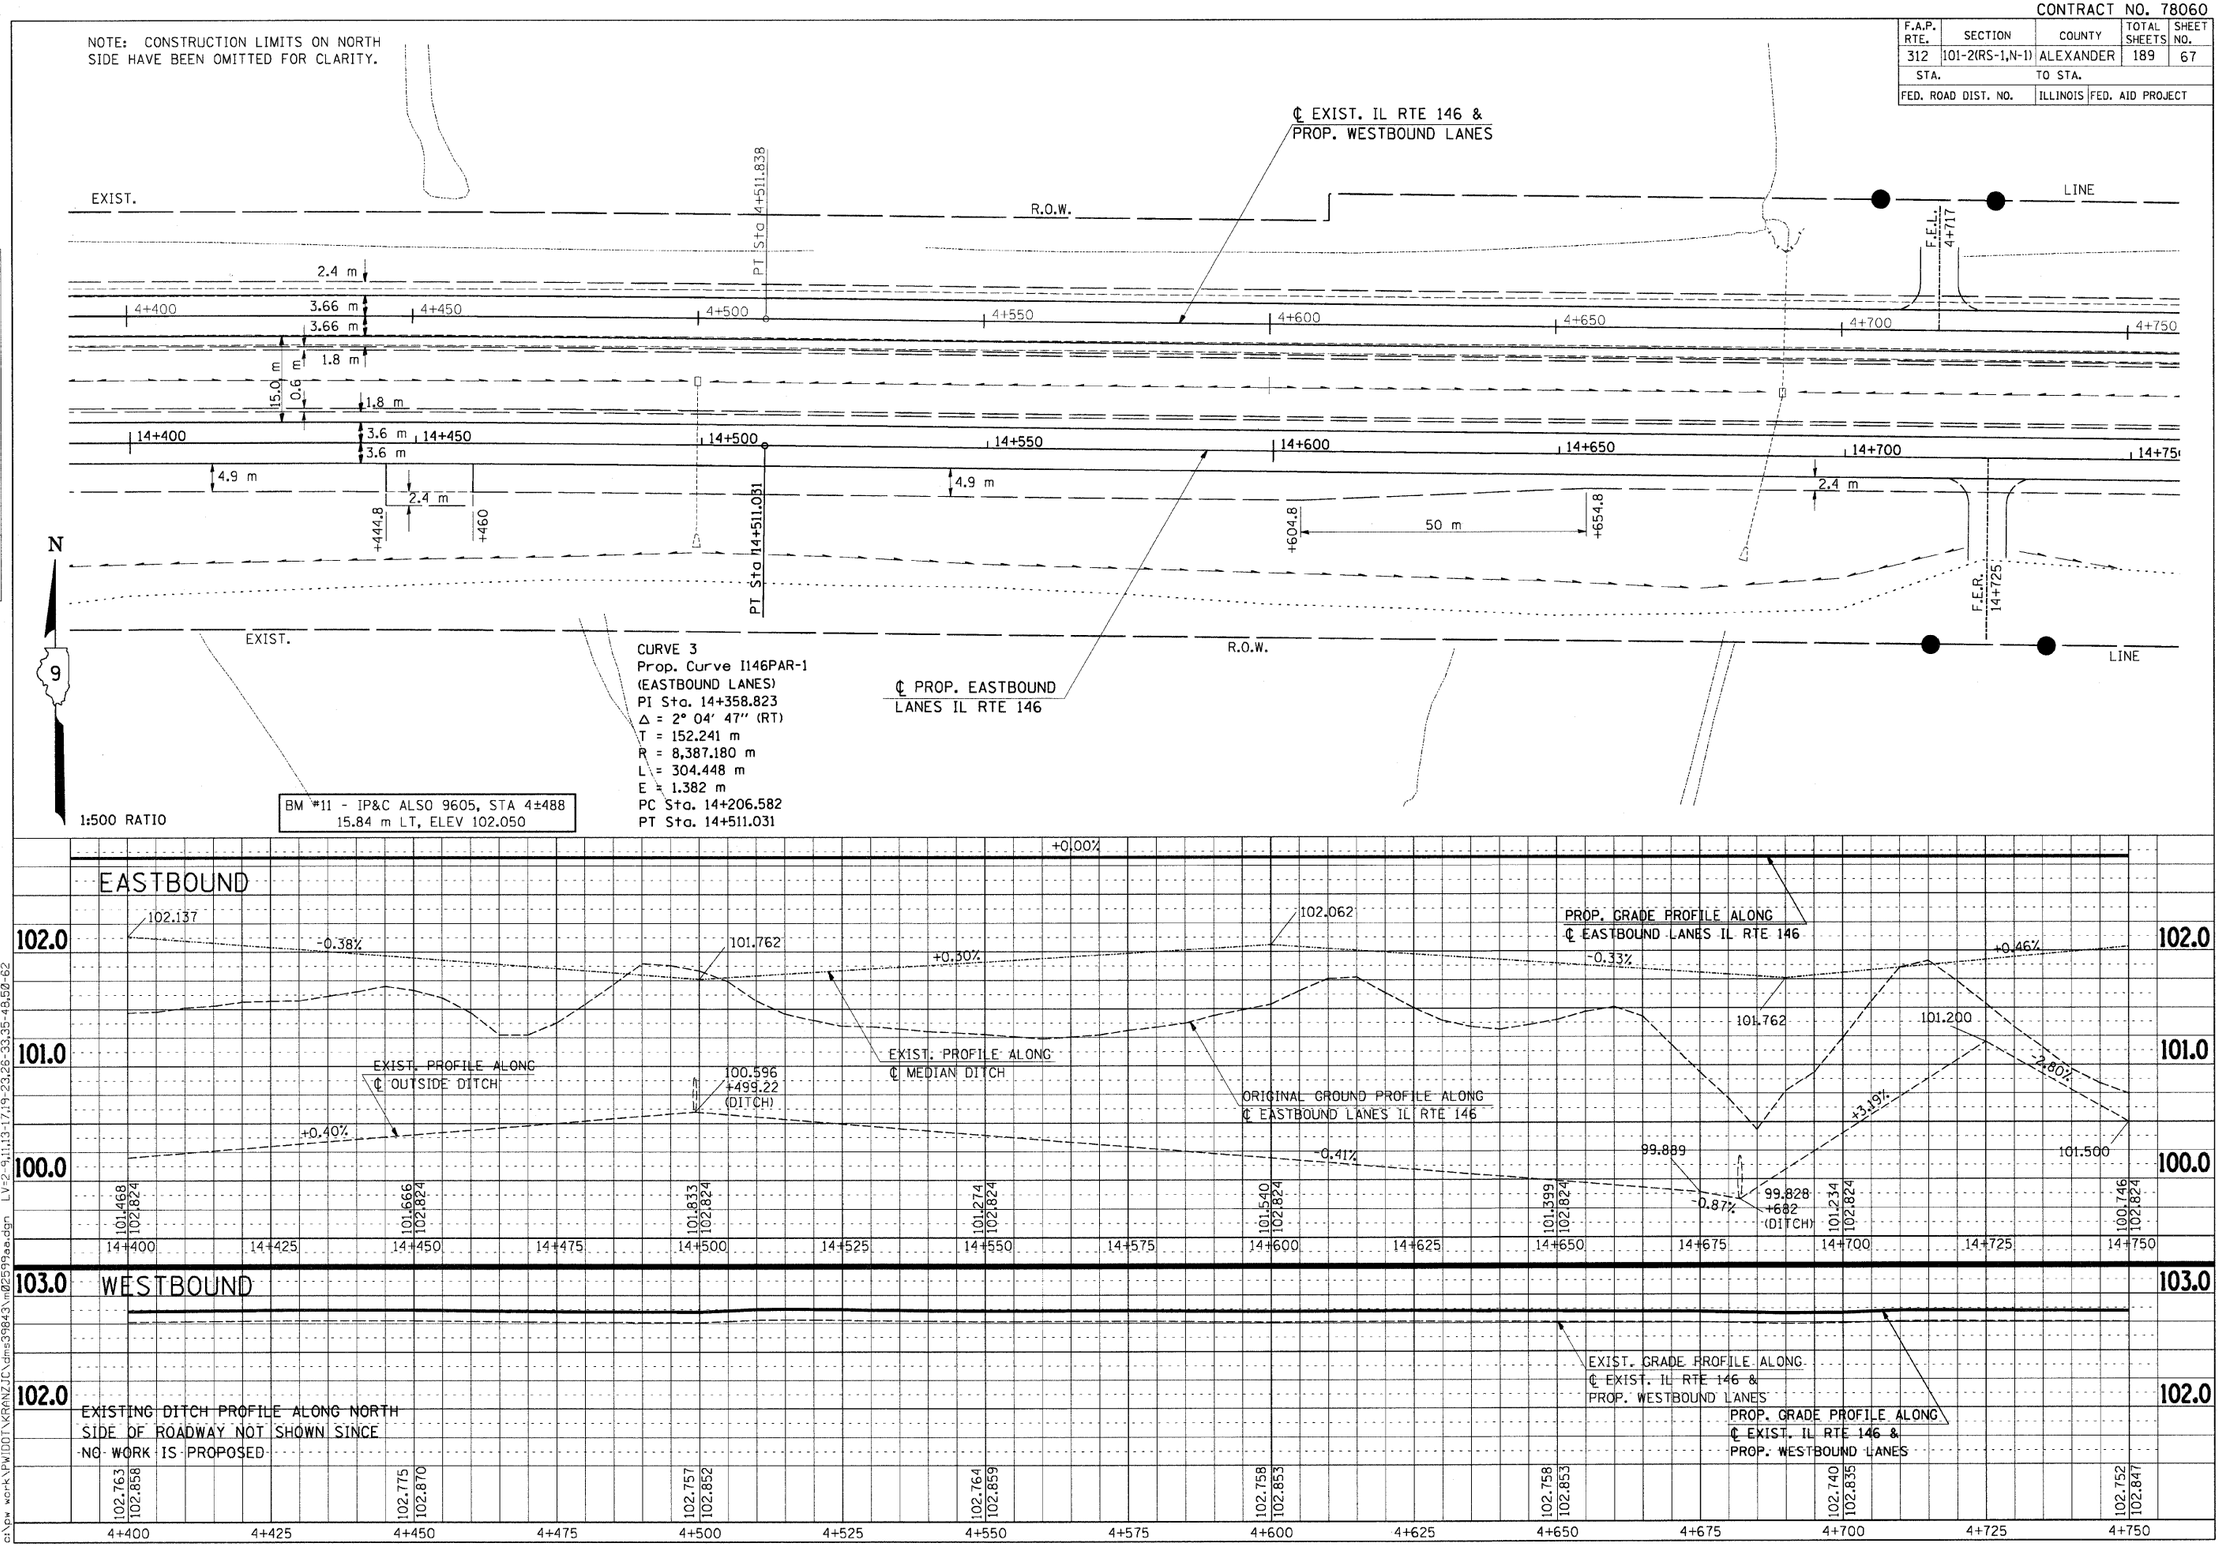

FINAL SURVEY | NOTE BOOK NO. | SURVEYED | PLOTTED | TEMPLATE | AREAS | AREAS CHECKED | BY | DATE

Tuesday September 15, 2009 @ 8:32:53 AM
c:\pw_work\PWIDOT\KRANZJC\dms43640\m02599p1.dgn LV=2-23,25-63
c:\pw_work\PWIDOT\KRANZJC\dms39843\mtopogo.dgn LV=1-5,7-15,17-19,21,23-62
c:\pw_work\PWIDOT\KRANZJC\dms39843\m02599ee.dgn LV=2-9,11,13-17,19-23,26-33,35-48,50-62

TEMPORARY EROSION CONTROL PLAN – STA 4+400 TO STA 4+750