CONTRACT NO. 78060

F.A.P. RTE.	SECTION	COUNTY	TOTAL SHEETS	SHEET NO.
312	101-2(RS-1,N-1)	ALEXANDER	189	72
STA.		TO STA.		
FED. ROAD DIST. NO.		ILLINOIS	FED. AID PROJECT	

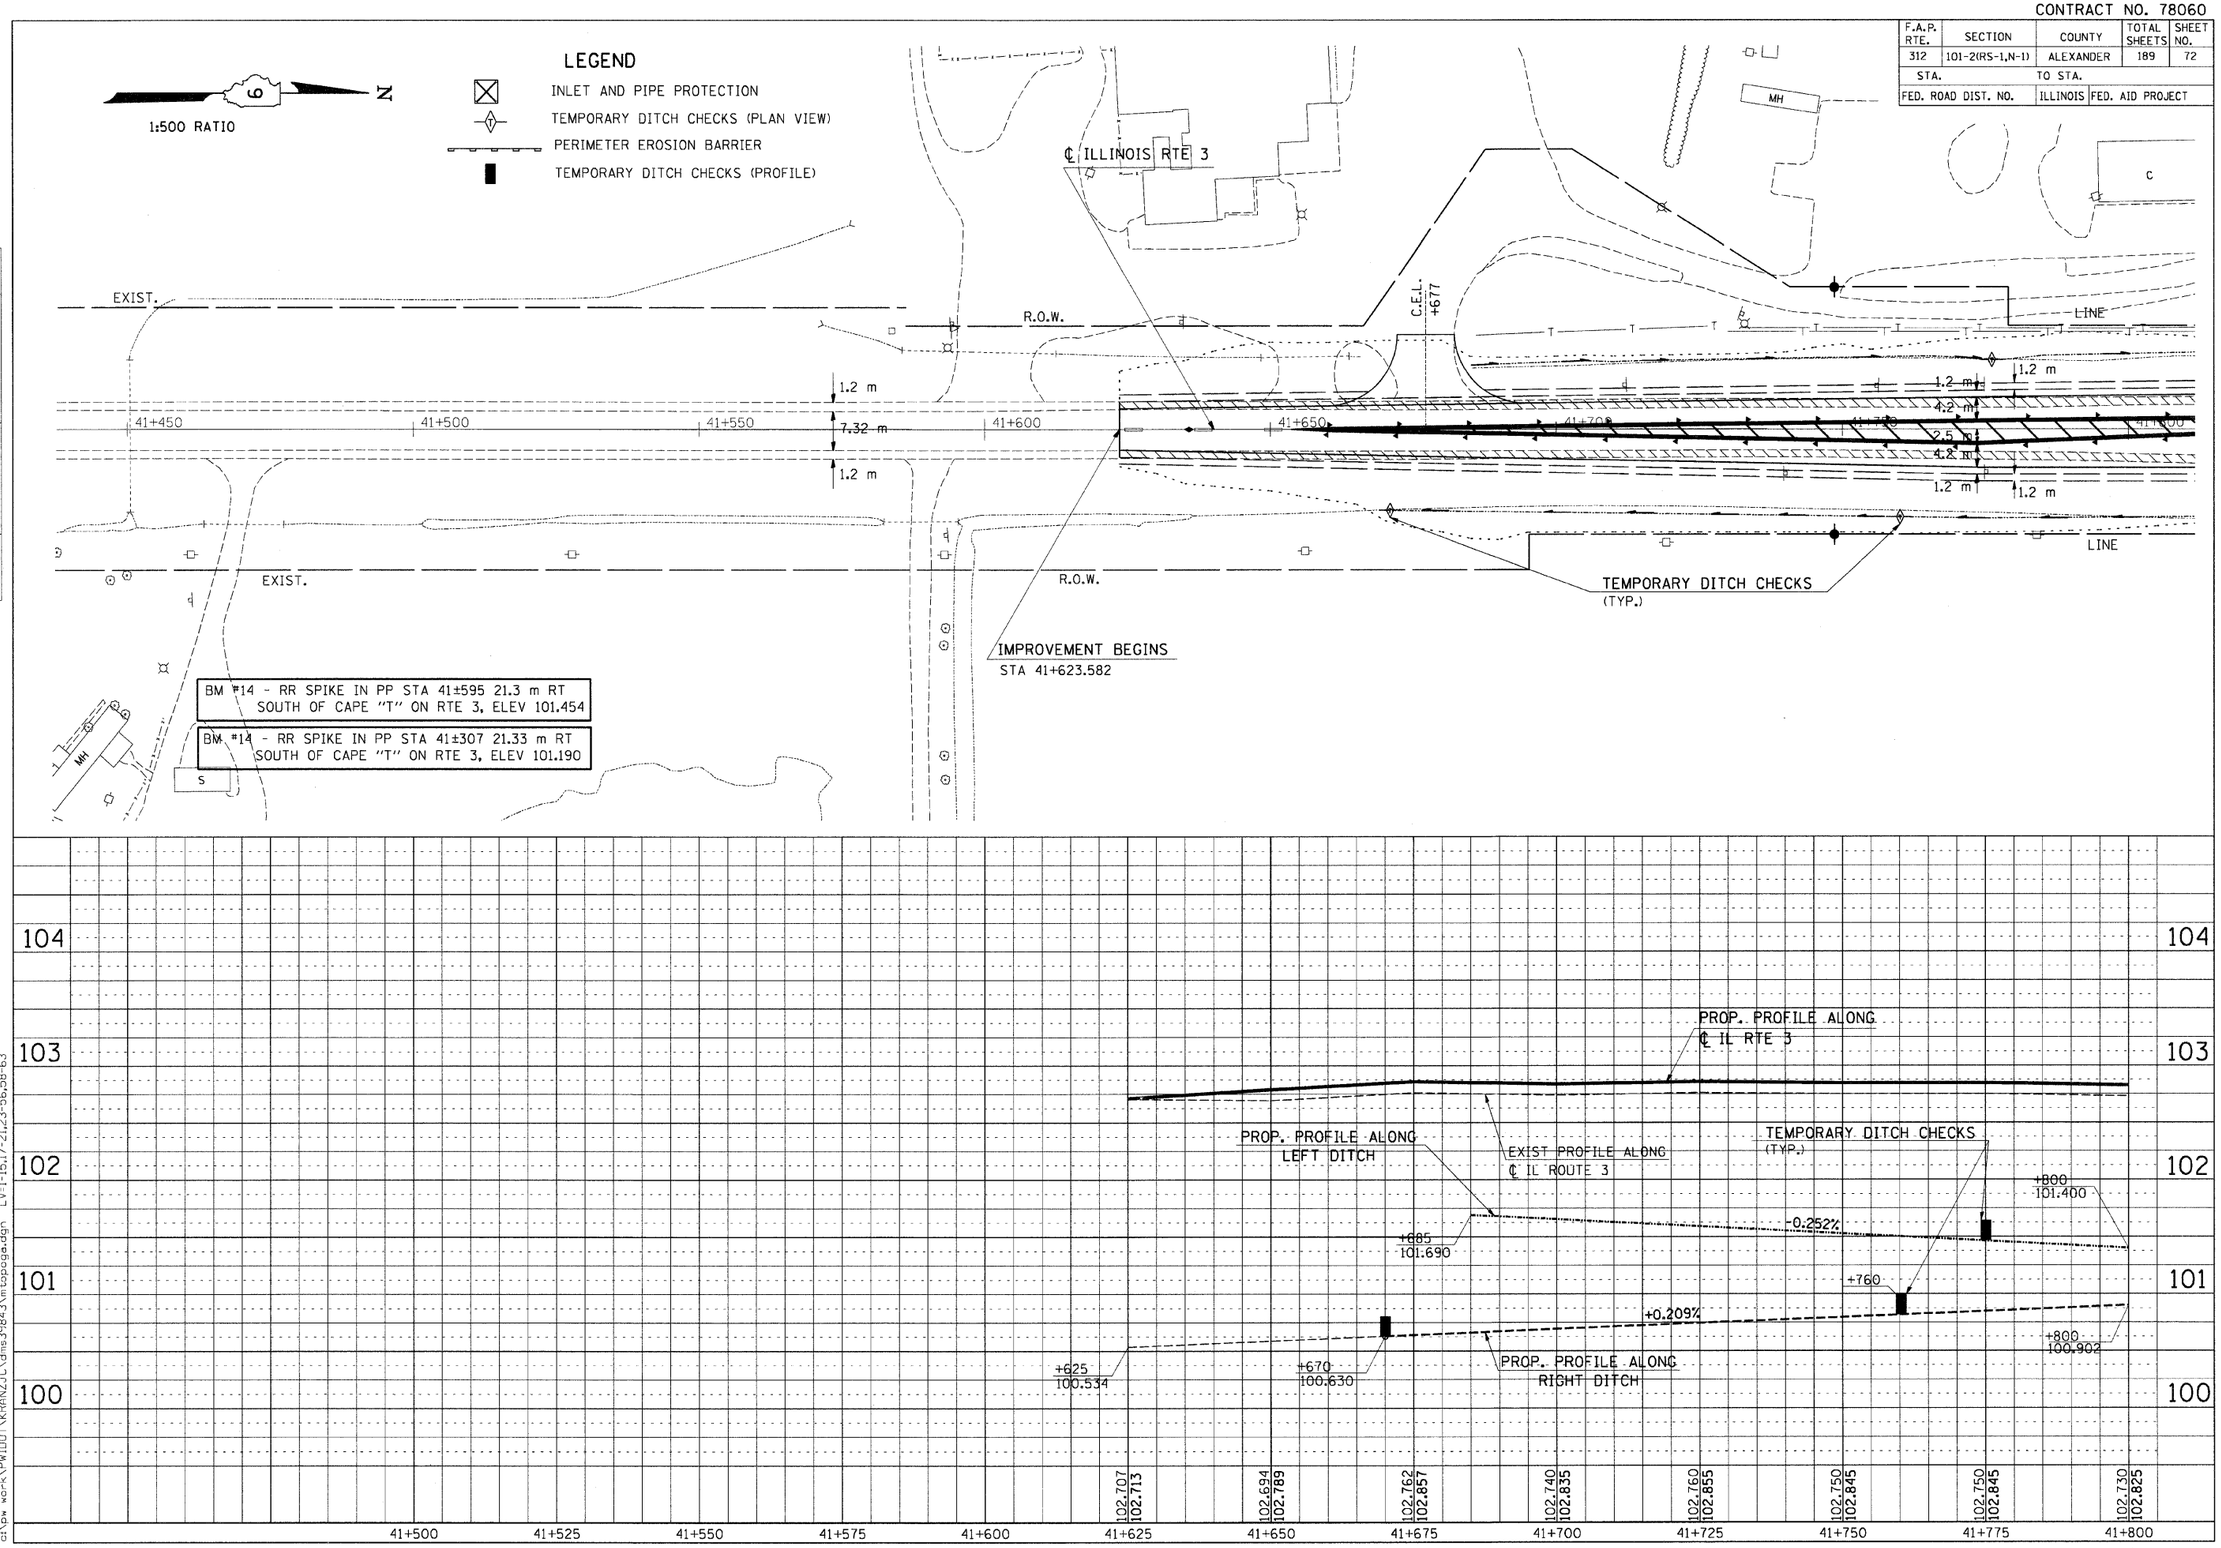

FINAL SURVEY	BY	DATE
SURVEYED		
PLOTTED		
TEMPLATE		
AREAS		
AREAS CHECKED		
NOTE BOOK NO.		

Tuesday September 15, 2009 @ 7:38:42 AM
c:\pw_work\PWIDOT\KRANZJC\dms43640\m02599p2.dgn LV=2-23,25-57,59-63
c:\pw_work\PWIDOT\KRANZJC\dms39843\m02599aa.dgn LV=2-9,11,14-17,19-43,45-60
c:\pw_work\PWIDOT\KRANZJC\dms39843\mtopoga.dgn LV=1-15,17-21,23-56,58-63

TEMPORARY EROSION CONTROL PLAN ROUTE 3 – STA 41+450 TO STA 41+800