CONTRACT NO. 78060

F.A.P. RTE.	SECTION	COUNTY	TOTAL SHEETS	SHEET NO.
312	101-2(RS-1,N-1)	ALEXANDER	189	89
STA.		TO STA.		
FED. ROAD DIST. NO.	ILLINOIS	FED. AID PROJECT		

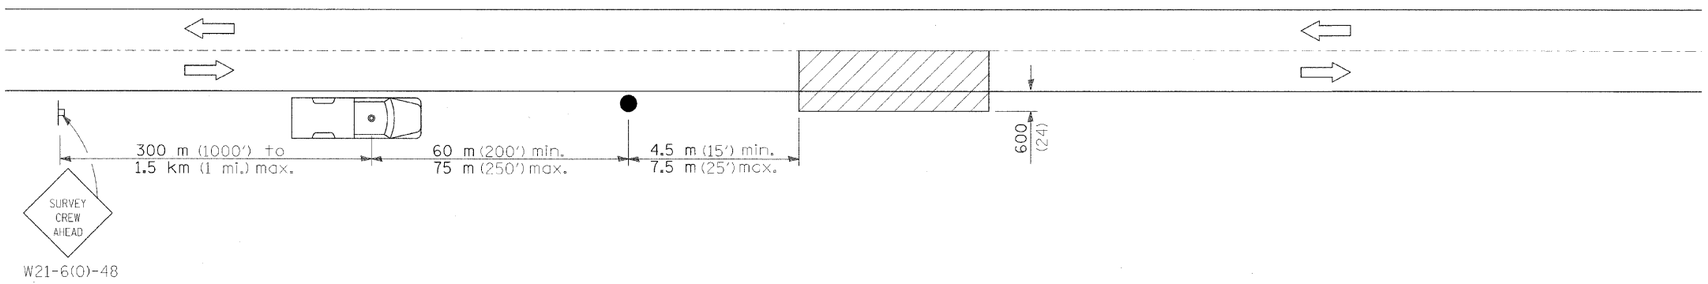

SYMBOLS

Work area

Sign on portable or permanent support

Truck with flashing amber light and dual emergency flashers

Flagger with traffic control sign

TYPICAL APPLICATIONS

Utility operations

All dimensions are in millimeters (inches) unless otherwise shown.

REVISIONS	
NAME	DATE

ILLINOIS DEPARTMENT OF TRANSPORTATION

DETAIL FOR NIGHTTIME LIGHTING INSPECTION

SCALE: VERT. NONE HORIZ.

DATE

DRAWN BY CNH

CHECKED BY

PLOT DATE = 9/14/2009
FILE NAME = c:\pw_work\PWIDOT\KRANZJC\dms43640\md02599c2typ.dgn
PLOT SCALE = 50.0000 ' / IN.
USER NAME = kranzjc