CONTRACT NO. 78060

F.A.P. RTE.	SECTION	COUNTY	TOTAL SHEETS	SHEET NO.
312	101-2(RS-1,N-1)	ALEXANDER	189	101
STA. 2+775.00		TO STA. 2+825.00		
FED. ROAD DIST. NO.		ILLINOIS	FED. AID PROJECT	

FINAL SURVEY NOTE BOOK — NO. — SURVEYED — PLOTTED — TEMPLATE — AREAS — AREAS CHECKED — BY — DATE

ORIGINAL SURVEY NOTE BOOK — NO. — SURVEYED — PLOTTED — TEMPLATE — AREAS — AREAS CHECKED — BY — DATE

PLOT DATE = 9/17/2009
FILE NAME = c:\pw_work\pwidot\leftwichd\d0259xs-R146shts-C2sm32
PLOT SCALE = 100.0000 m / M.
USER NAME = leftwichd

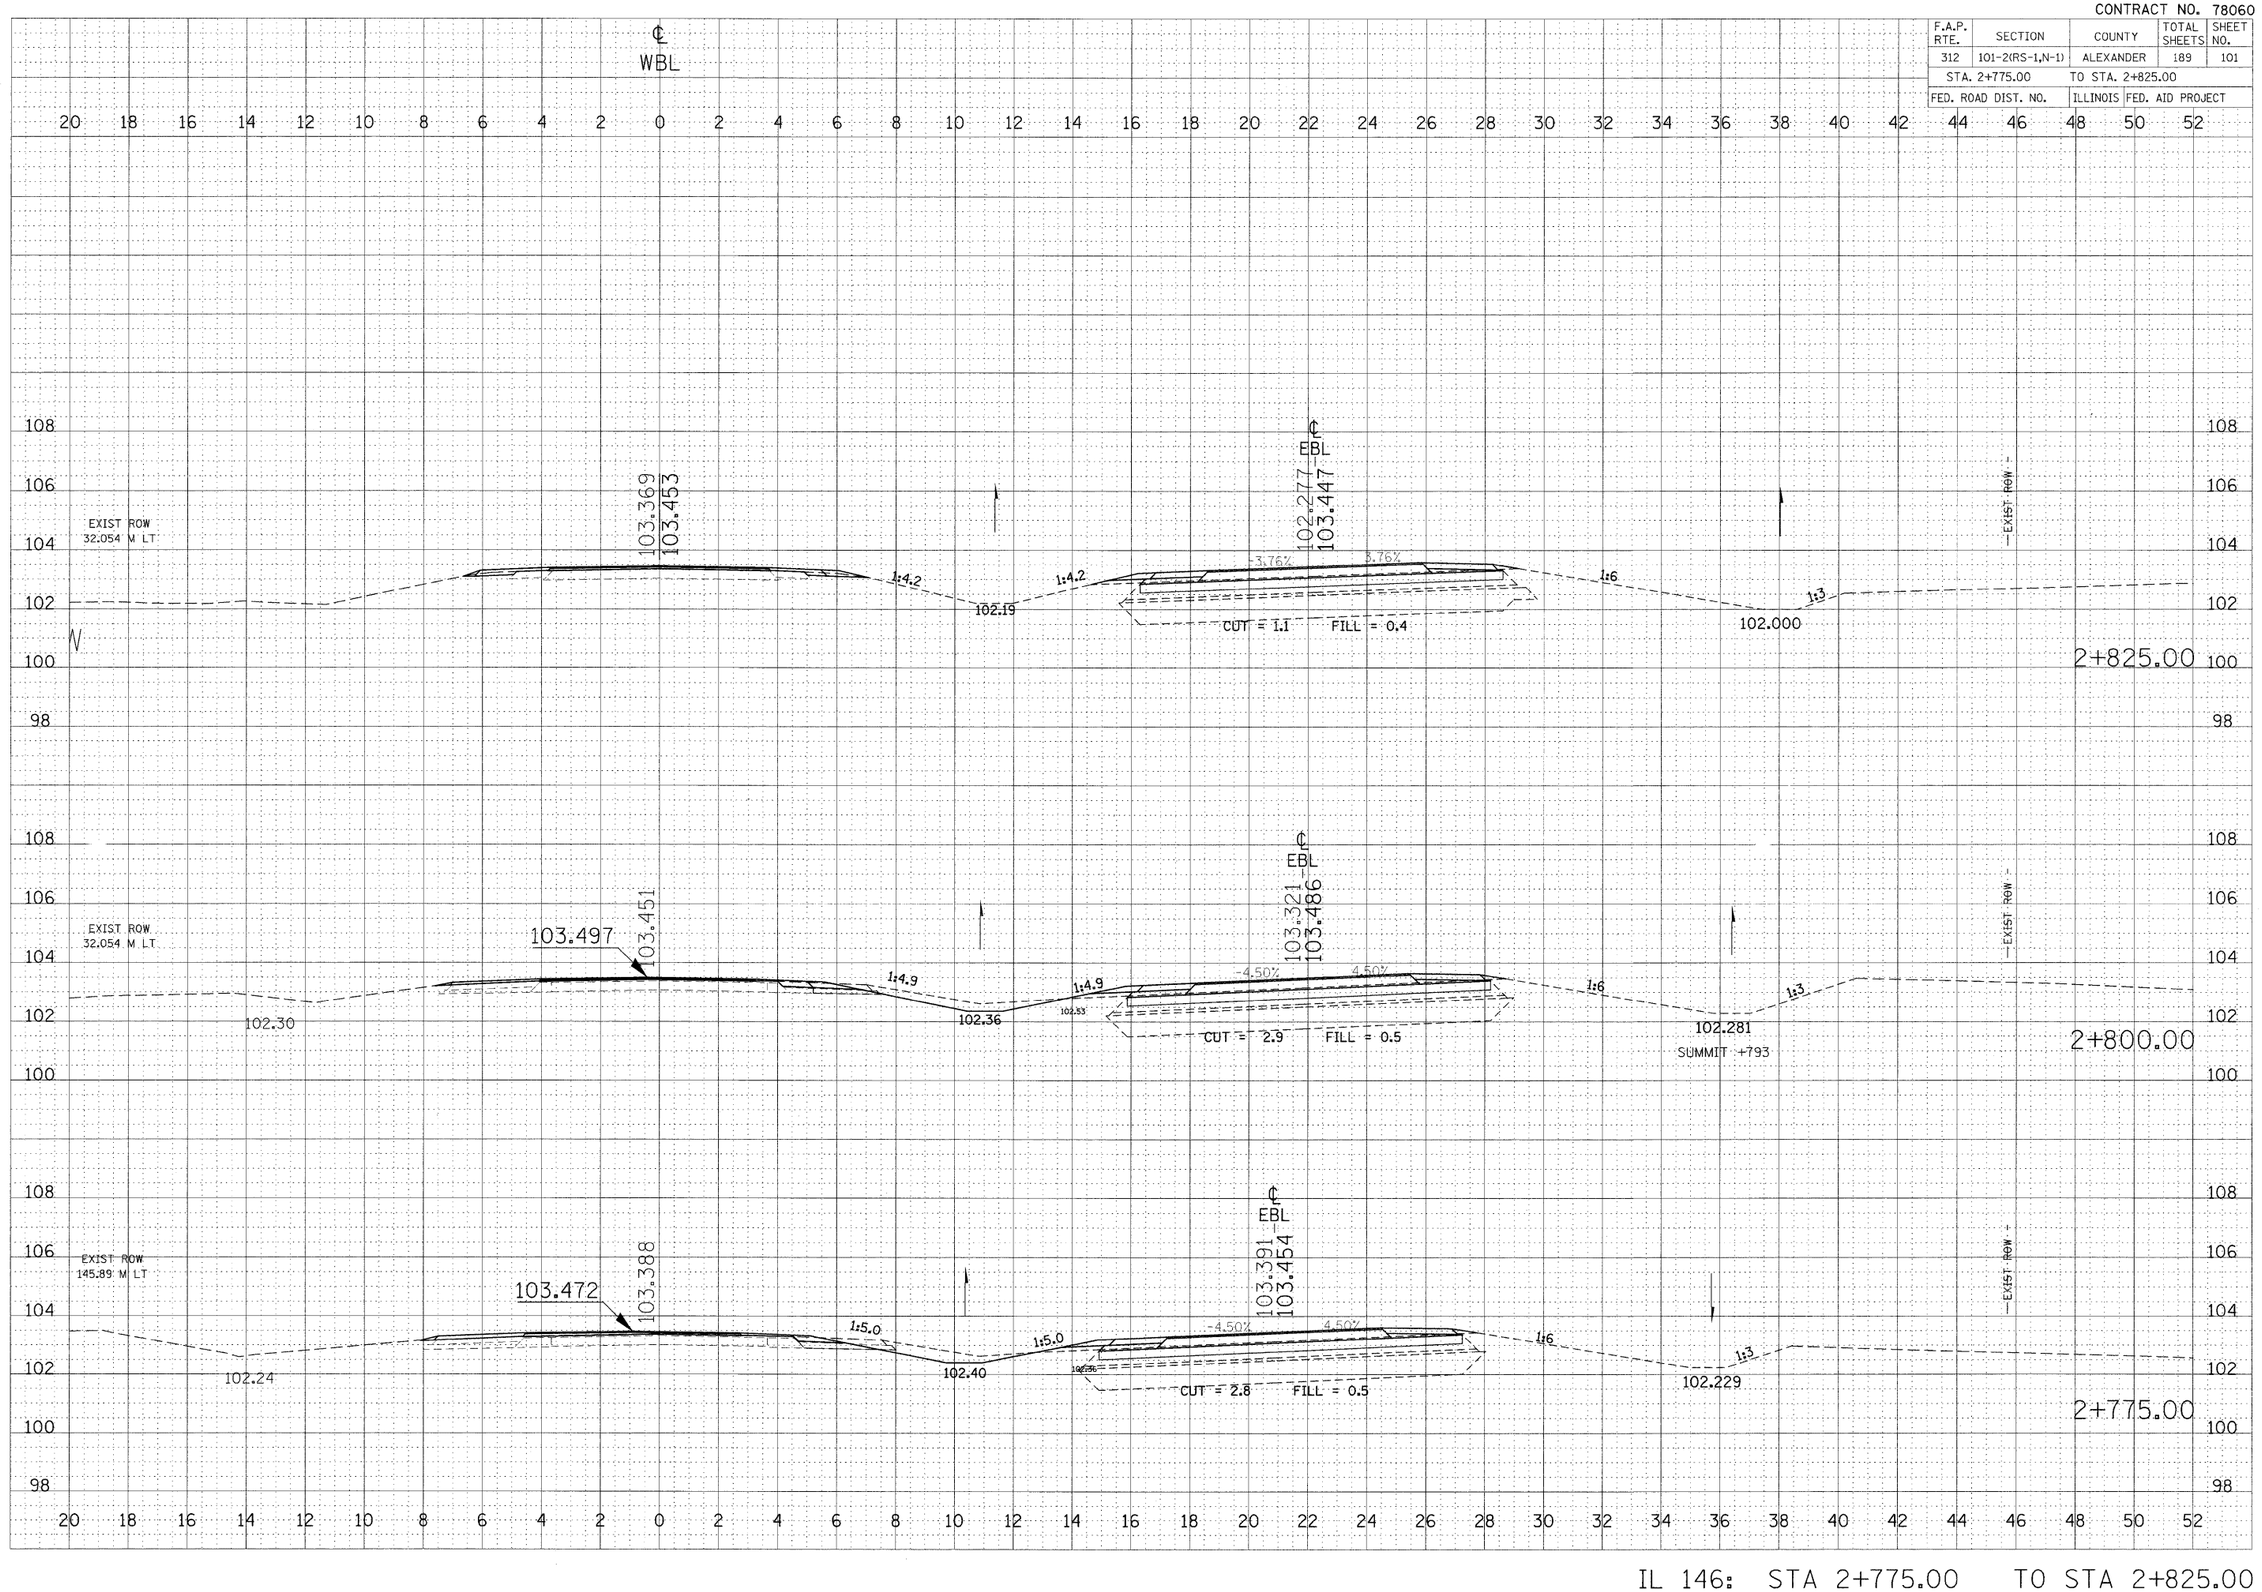

IL 146: STA 2+775.00 TO STA 2+825.00