CONTRACT NO. 78060

| F.A.P. RTE. | SECTION | COUNTY | TOTAL SHEETS | SHEET NO. |
|---|---|---|---|---|
| 312 | 101-2(RS-1,N-1) | ALEXANDER | 189 | 121 |
| STA. 4+250.00 | | TO STA. 4+275.00 | | |
| FED. ROAD DIST. NO. | | ILLINOIS | FED. AID PROJECT | |

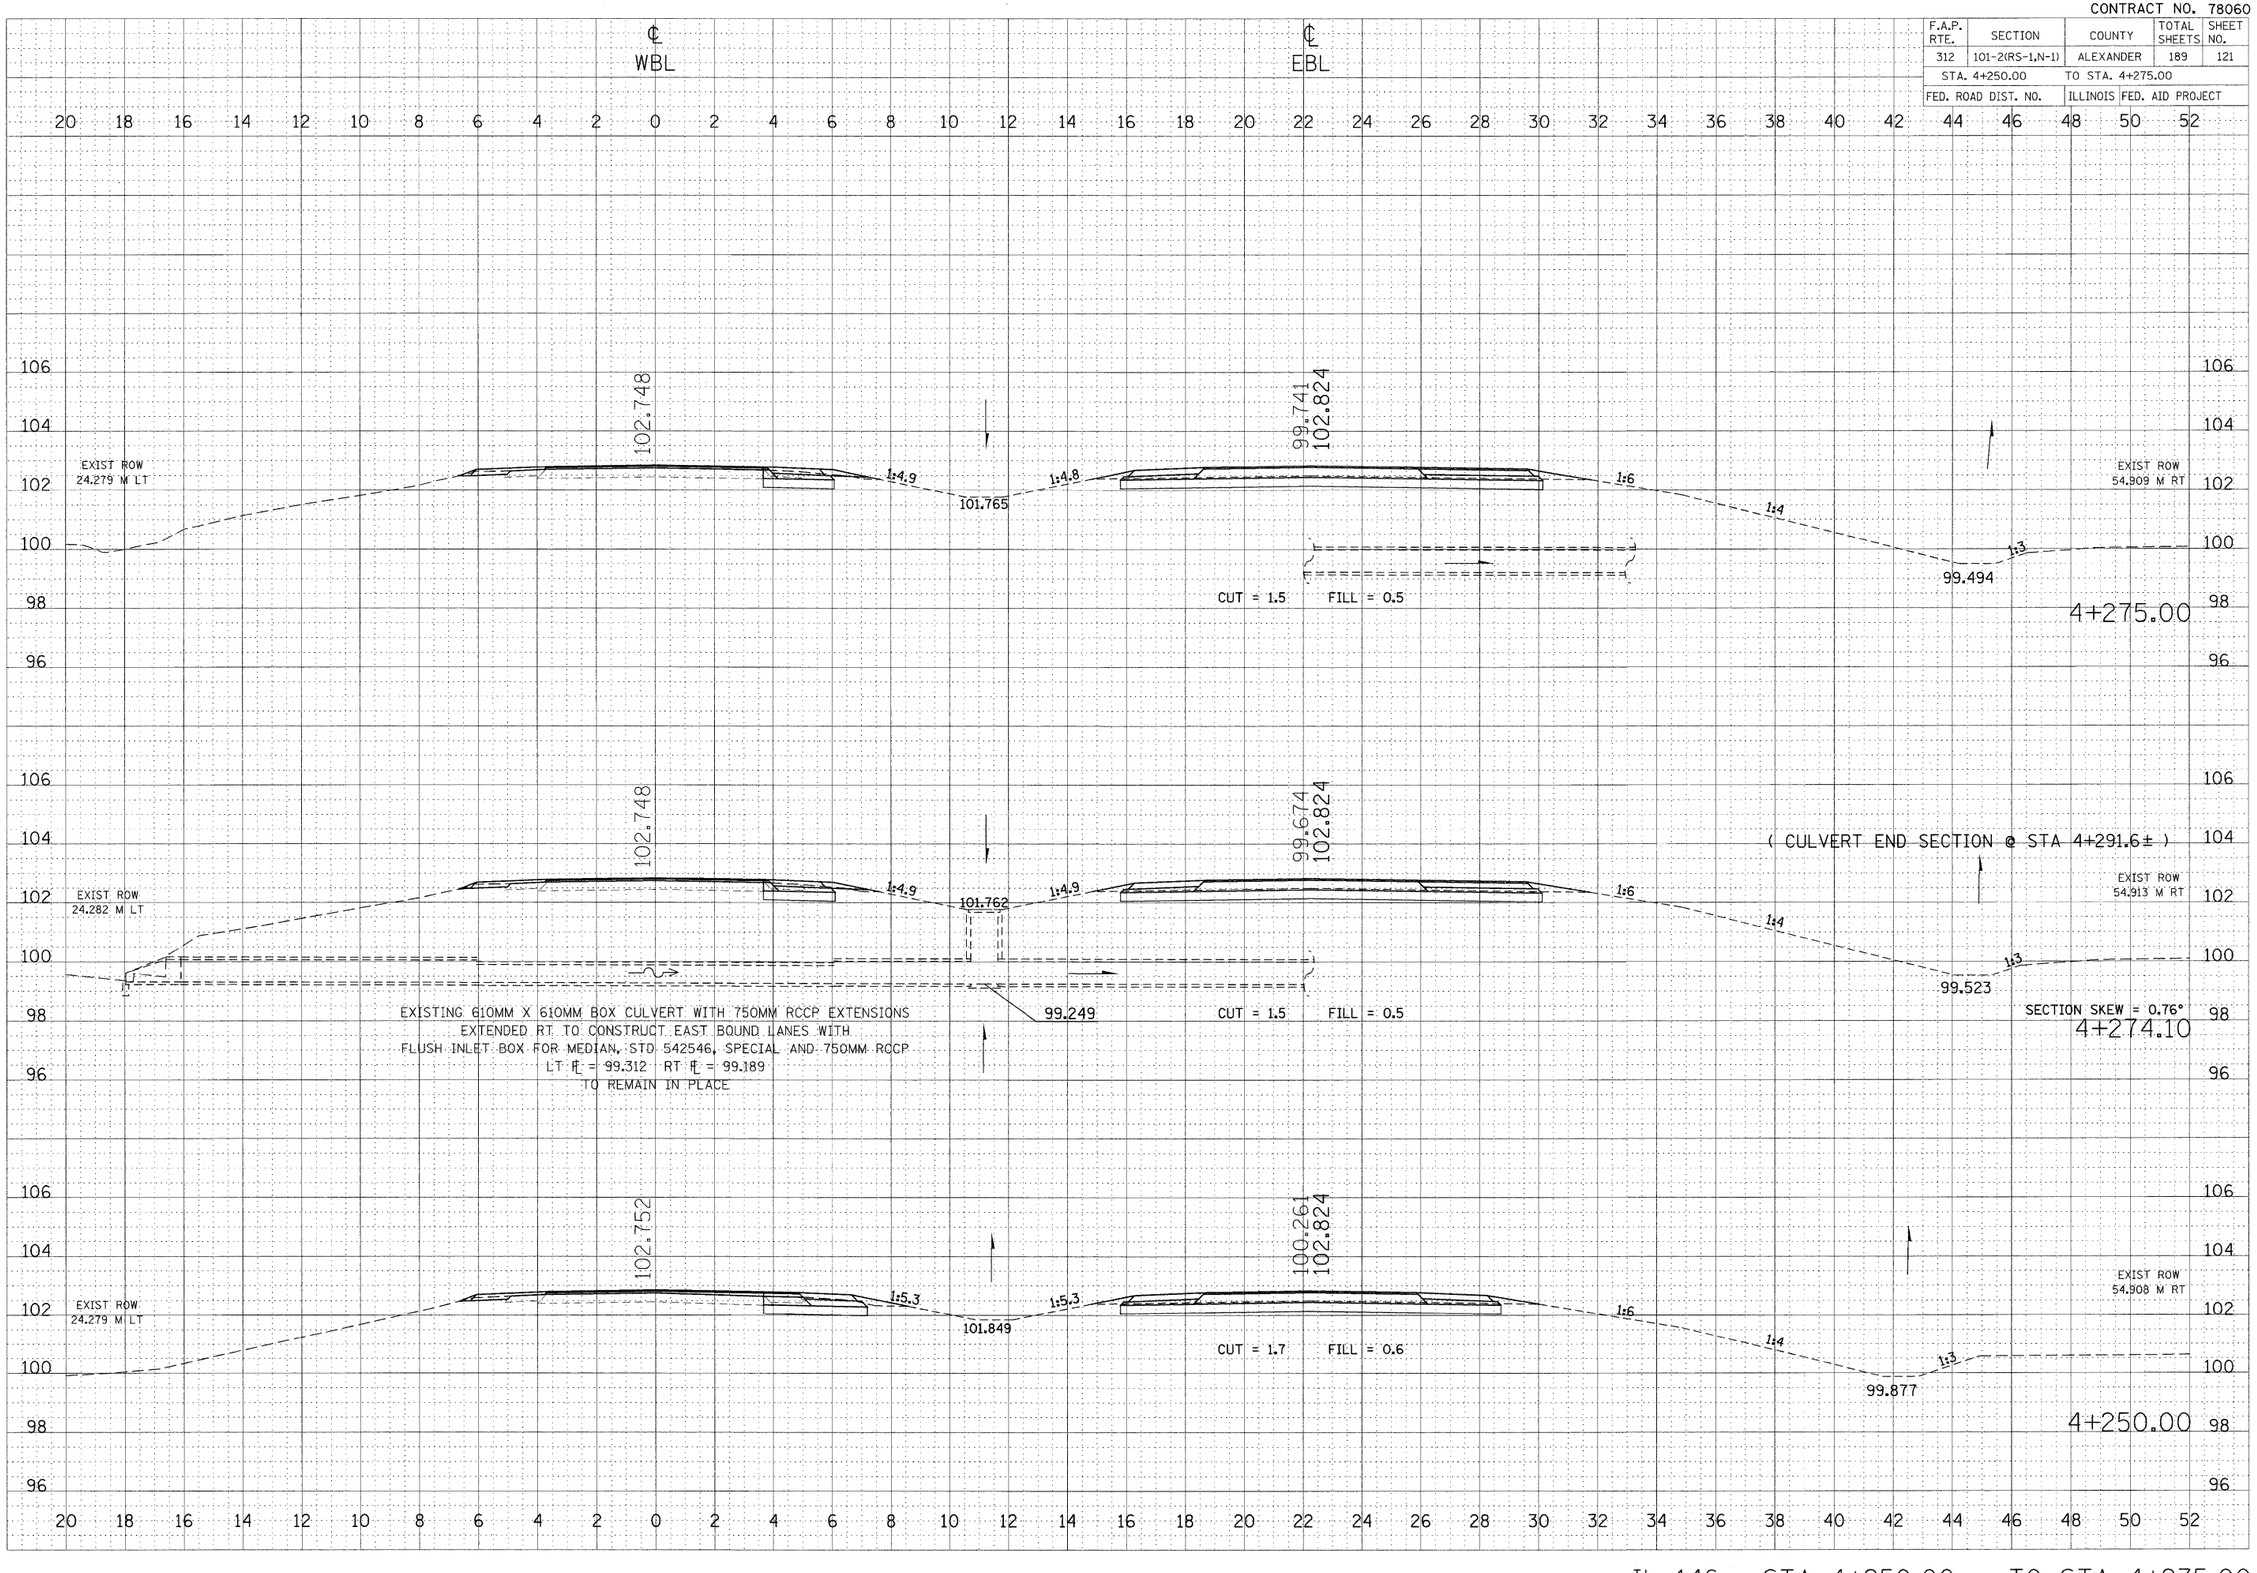


IL 146: STA 4+250.00 TO STA 4+275.00

FINAL SURVEY NOTE BOOK — SURVEYED / PLOTTED / TEMPLATE / AREAS / AREAS CHECKED — BY — DATE — NO.

ORIGINAL SURVEY — SURVEYED / PLOTTED / CHECKED / AREAS / AREAS CHECKED — BY — DATE — NO.

PLOT DATE = 9/17/2009
FILE NAME = c:\projects\PWIDOT\LEFTW\CHECK\2K2599xs-RT46shts-02.m32
PLOT SCALE = 100.0000 m / M.
USER NAME = leftwichdl