CONTRACT NO. 78060

F.A.P. RTE.	SECTION	COUNTY	TOTAL SHEETS	SHEET NO.
312	101-2(RS-1,N-1)	ALEXANDER	189	122
STA. 4+292.00		TO STA. 4+301.25		
FED. ROAD DIST. NO.		ILLINOIS	FED. AID PROJECT	

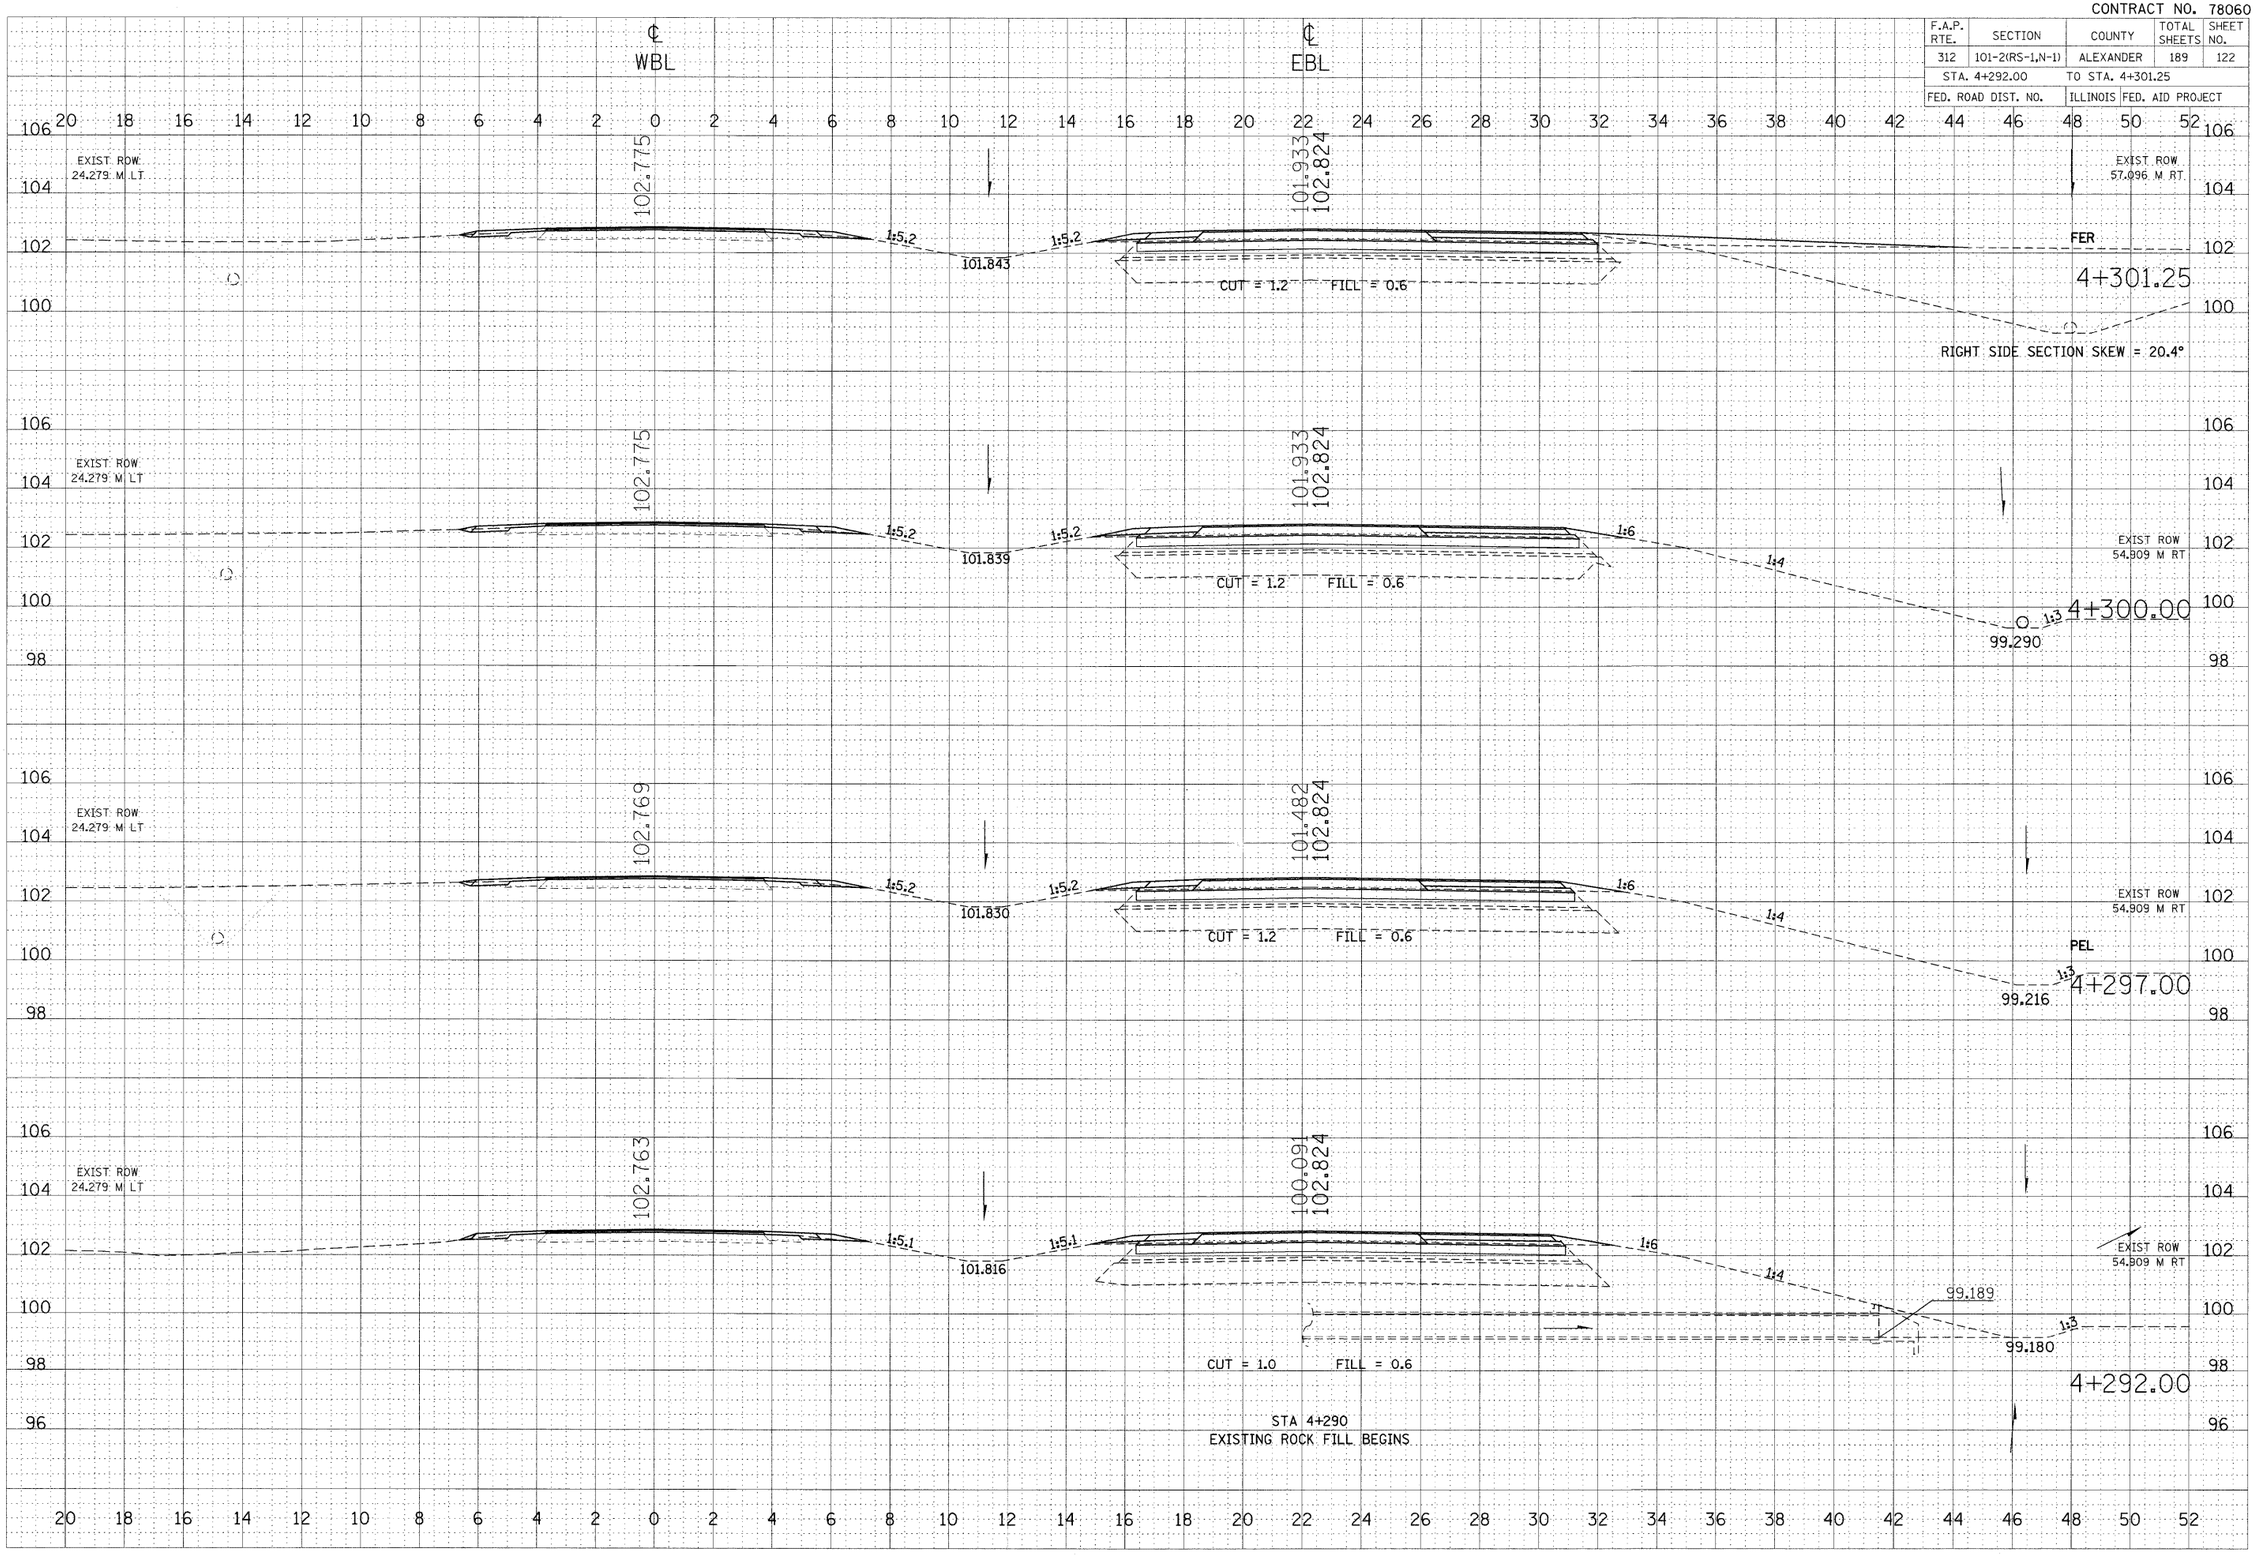

IL 146: STA 4+292.00 TO STA 4+301.25

FINAL SURVEY — NOTE BOOK — NO. — SURVEYED — PLOTTED — TEMPLATE — AREAS — AREAS CHECKED — BY — DATE

ORIGINAL SURVEY — SURVEYED — PLOTTED — TEMPLATE — AREAS — AREAS CHECKED — BY — DATE

PLOT DATE = 9/17/2009
FILE NAME = c:\pw_work\pwidot\leftwichd\D0494548\sht_d0494548_rs-1_rt146sht_rs-02.m32
PLOT SCALE = 100.0000 m / M.
USER NAME = leftwichd