CONTRACT NO. 78060

F.A.P. RTE.	SECTION	COUNTY	TOTAL SHEETS	SHEET NO.
312	101-2(RS-1,N-1)	ALEXANDER	189	127
STA. 4+683.00		TO STA. 4+700.00		
FED. ROAD DIST. NO.		ILLINOIS	FED. AID PROJECT	

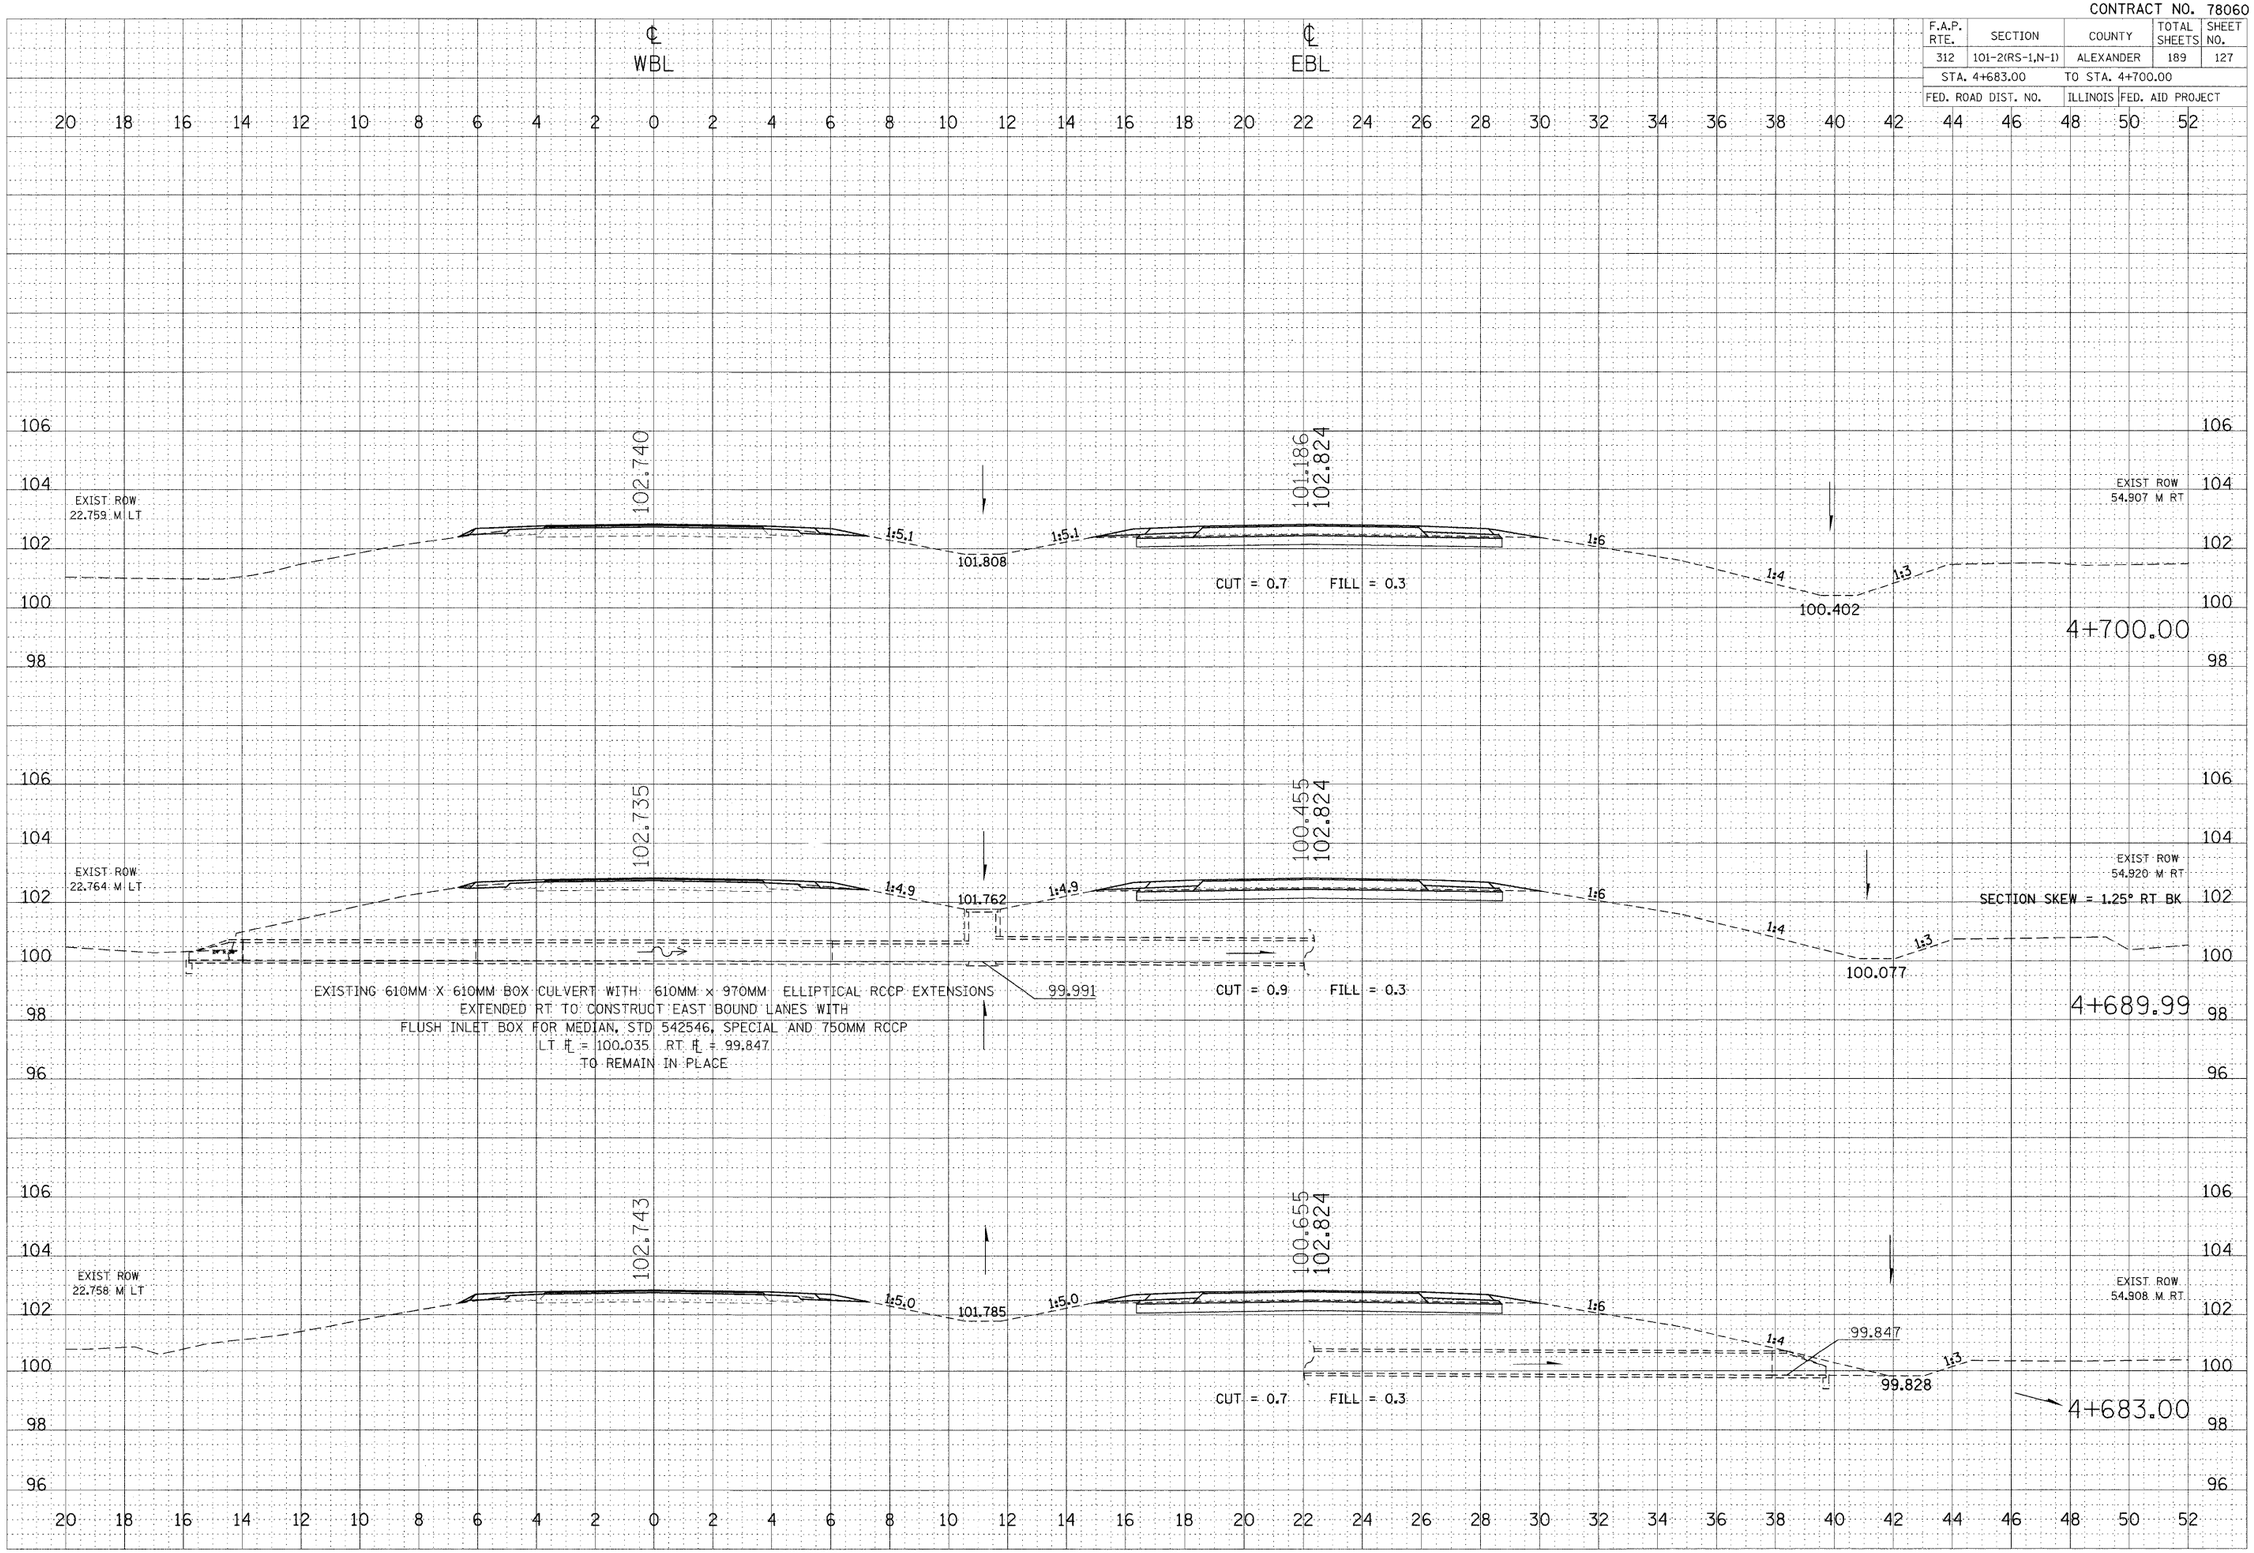

IL 146: STA 4+683.00 TO STA 4+700.00

FINAL SURVEY NOTE BOOK NO.
ORIGINAL SURVEY
SURVEYED
PLOTTED
TEMPLATE
AREAS
AREAS CHECKED
DATE
BY

PLOT DATE = 9/17/2009
FILE NAME = c:\projects\PWIDOT\LEFTWICHD\Cmte\Sht\27599-xs-R146sts-C2.mx32
PLOT SCALE = 100.0000 m / M.
USER NAME = leftwichdl