CONTRACT NO. 78060

F.A.P. RTE.	SECTION	COUNTY	TOTAL SHEETS	SHEET NO.
312	101-2(RS-1,N-1)	ALEXANDER	189	139
STA. 5+475.00		TO STA. 5+525.00		
FED. ROAD DIST. NO.		ILLINOIS	FED. AID PROJECT	

FINAL SURVEY — NOTE BOOK — NO. — SURVEYED — PLOTTED — TEMPLATE — AREAS — AREAS CHECKED — BY — DATE

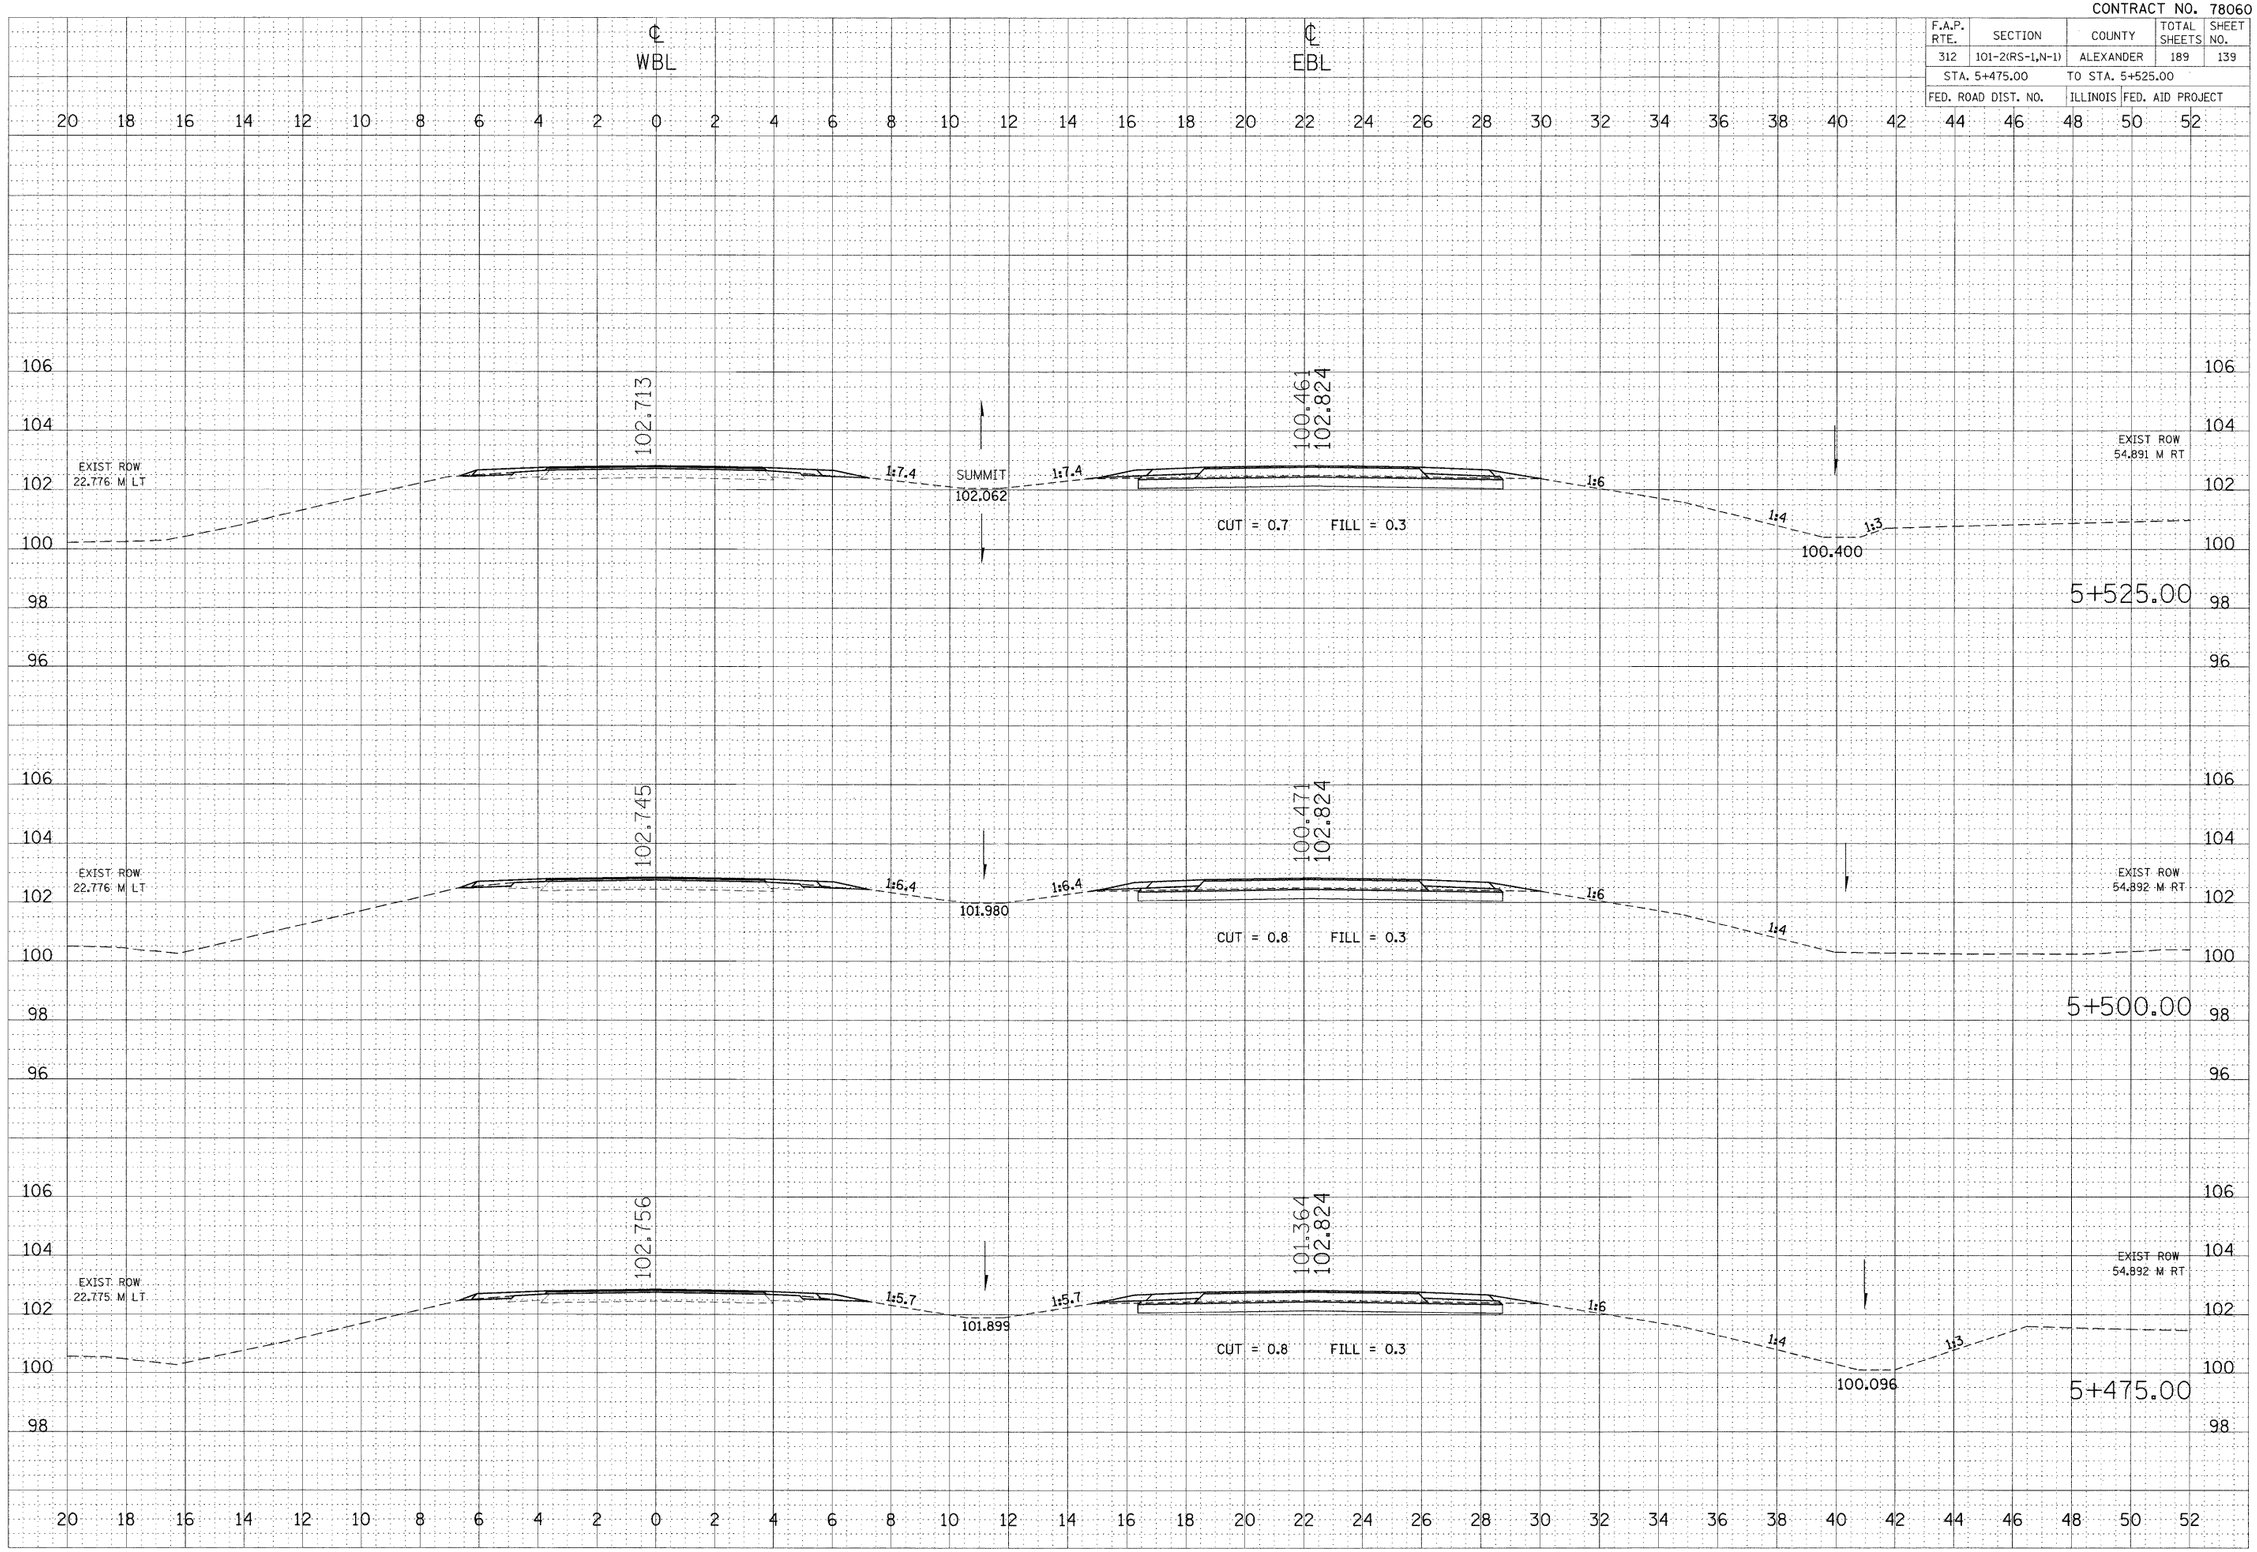

ORIGINAL SURVEY — SURVEYED — PLOTTED — TEMPLATE — AREAS — AREAS CHECKED — BY — DATE

PLOT DATE = 9/17/2009
FILE NAME = c:\pw_work\pwidot\leftwichdl\d1346484\sht\d1346484sht_rh146sht_c2.mx2
PLOT SCALE = 100.0000 m / M.
USER NAME = leftwichdl

IL 146: STA 5+475.00 TO STA 5+525.00