CONTRACT NO. 78060

F.A.P. RTE.	SECTION	COUNTY	TOTAL SHEETS	SHEET NO.
312	101-2(RS-1,N-1)	ALEXANDER	189	141
STA. 5+600.00		TO STA. 5+650.00		
FED. ROAD DIST. NO.		ILLINOIS	FED. AID PROJECT	

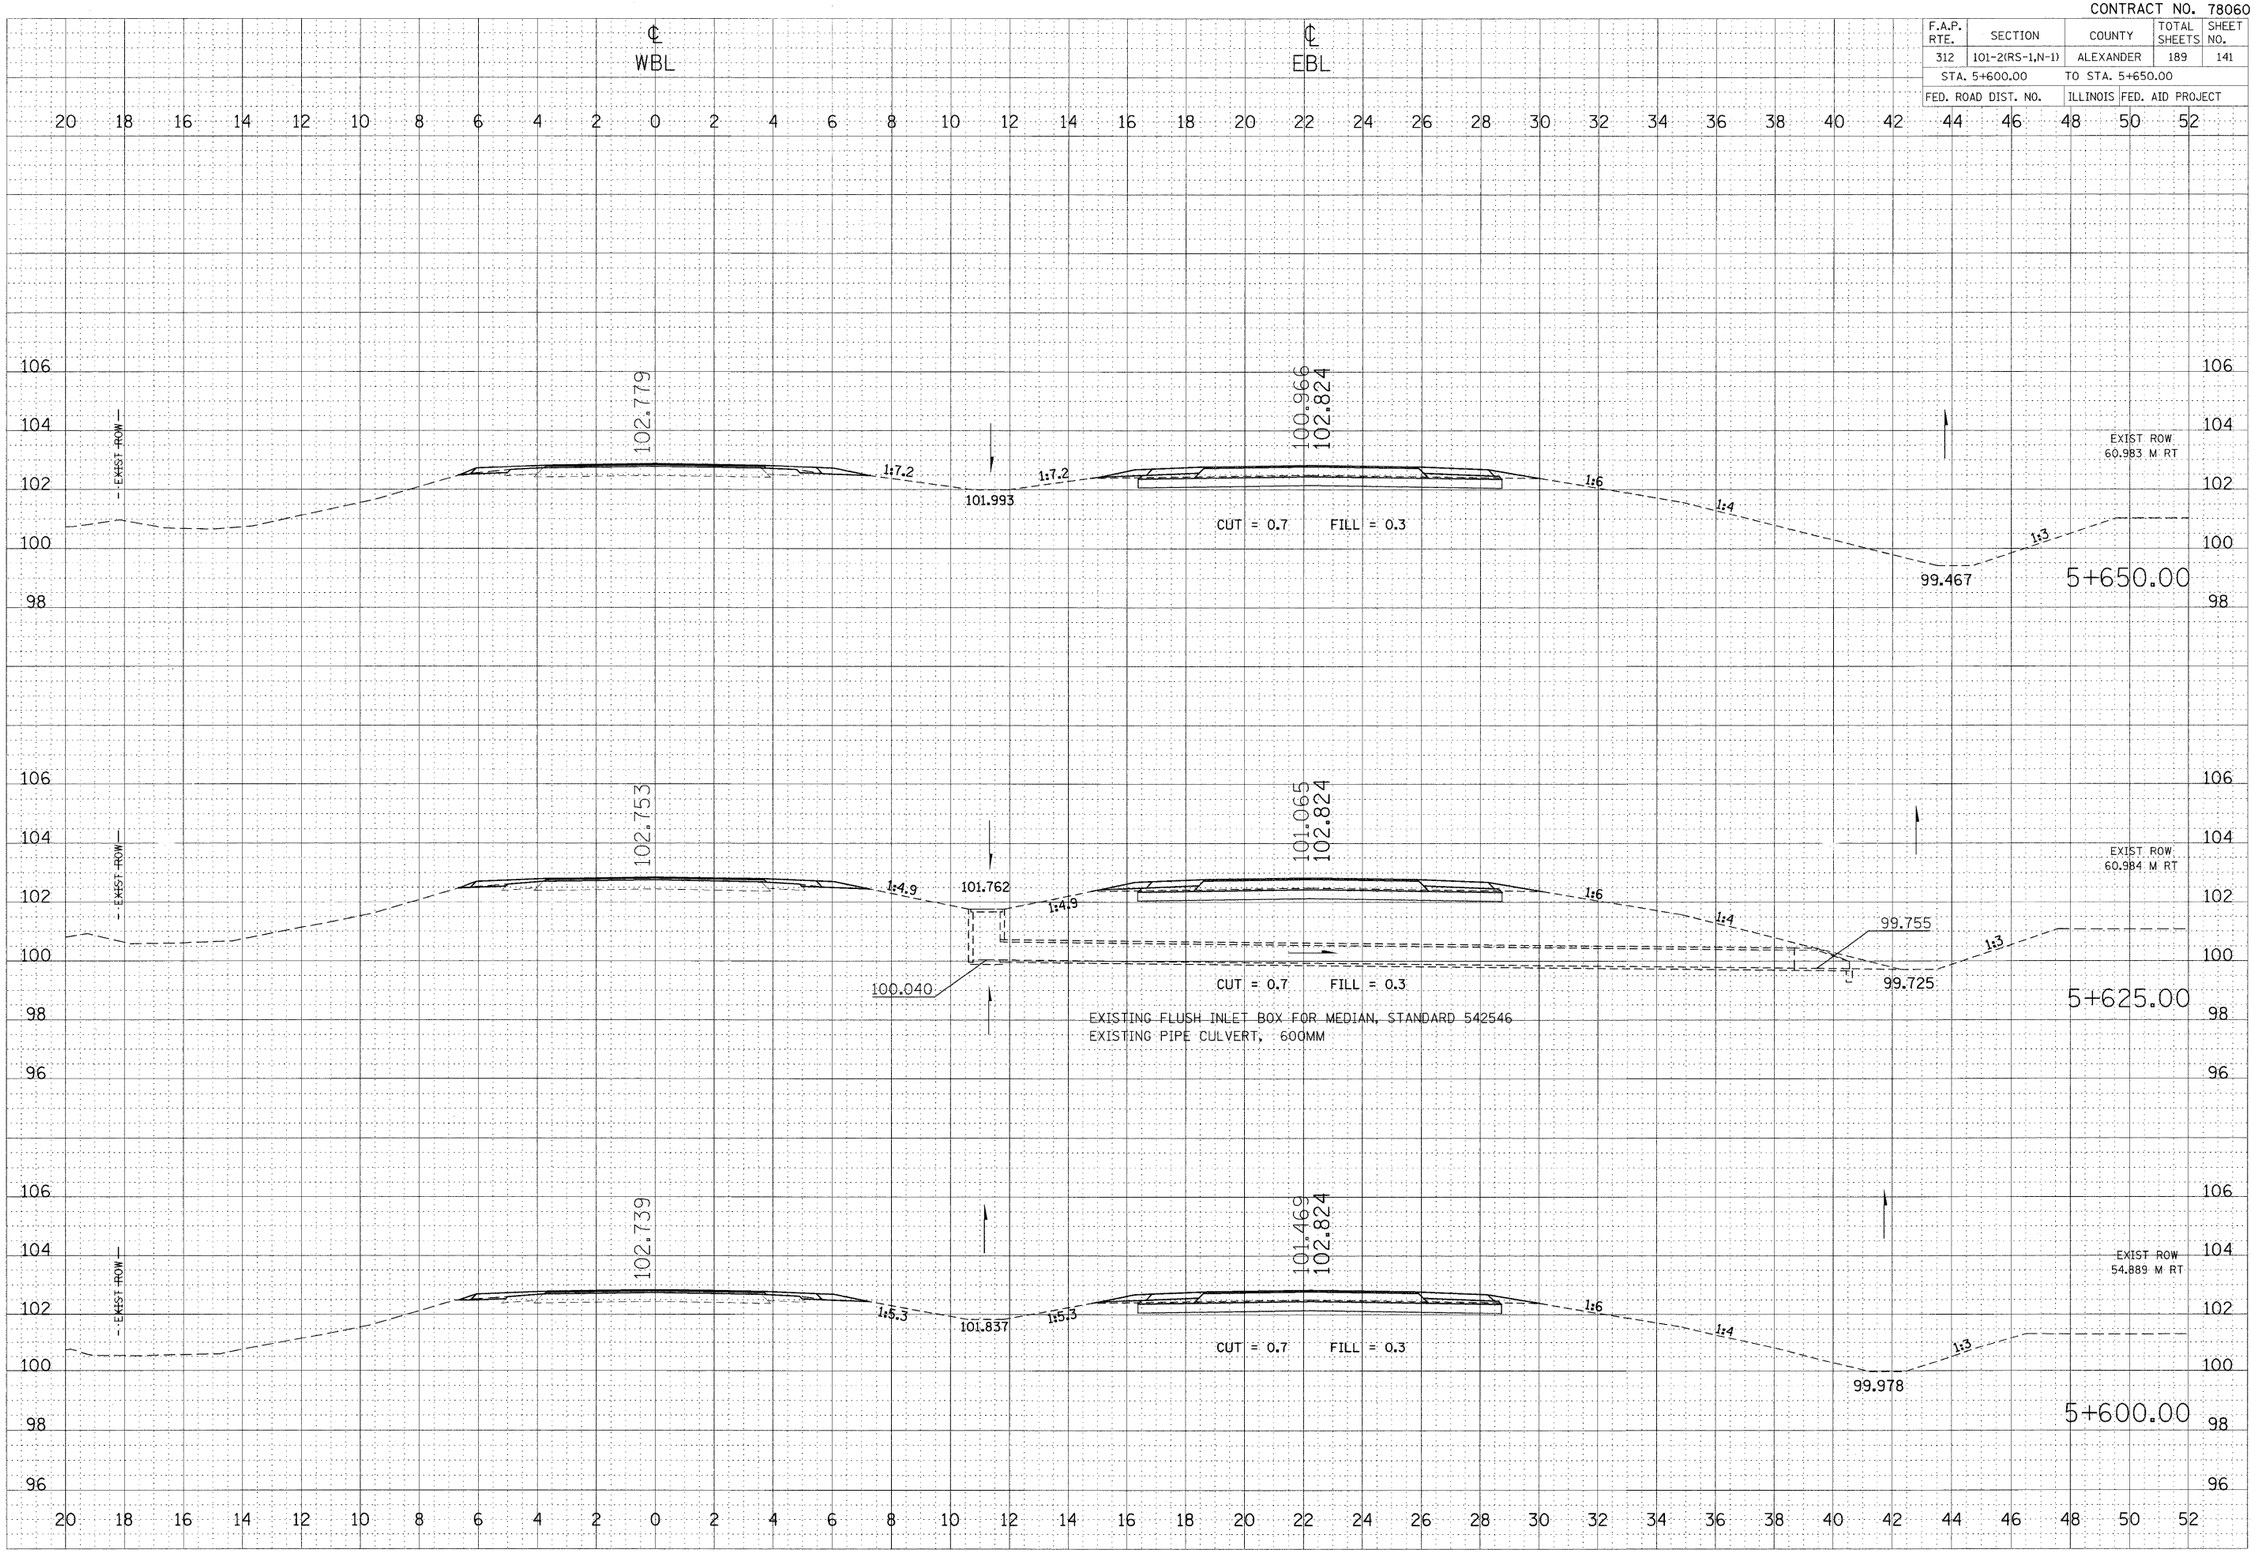

IL 146: STA 5+600.00 TO STA 5+650.00

FINAL SURVEY — NOTE BOOK — NO. — SURVEYED — DRAWN — TEMPLATE — AREAS — AREAS CHECKED — BY — DATE

ORIGINAL SURVEY — NOTE BOOK — NO. — SURVEYED — DRAWN — TEMPLATE — AREAS — AREAS CHECKED — BY — DATE

PLOT DATE = 9/17/2009
FILE NAME = c:\projects\active\78060\drawings\leftwichd\leftwichd2.m32
PLOT SCALE = 100.0000 m / in.
USER NAME = leftwichd