CONTRACT NO. 78060

F.A.P. RTE.	SECTION	COUNTY	TOTAL SHEETS	SHEET NO.
312	101-2(RS-1,N-1)	ALEXANDER	189	144
STA. 5+775.00		TO STA. 5+810.00		
FED. ROAD DIST. NO.		ILLINOIS	FED. AID PROJECT	

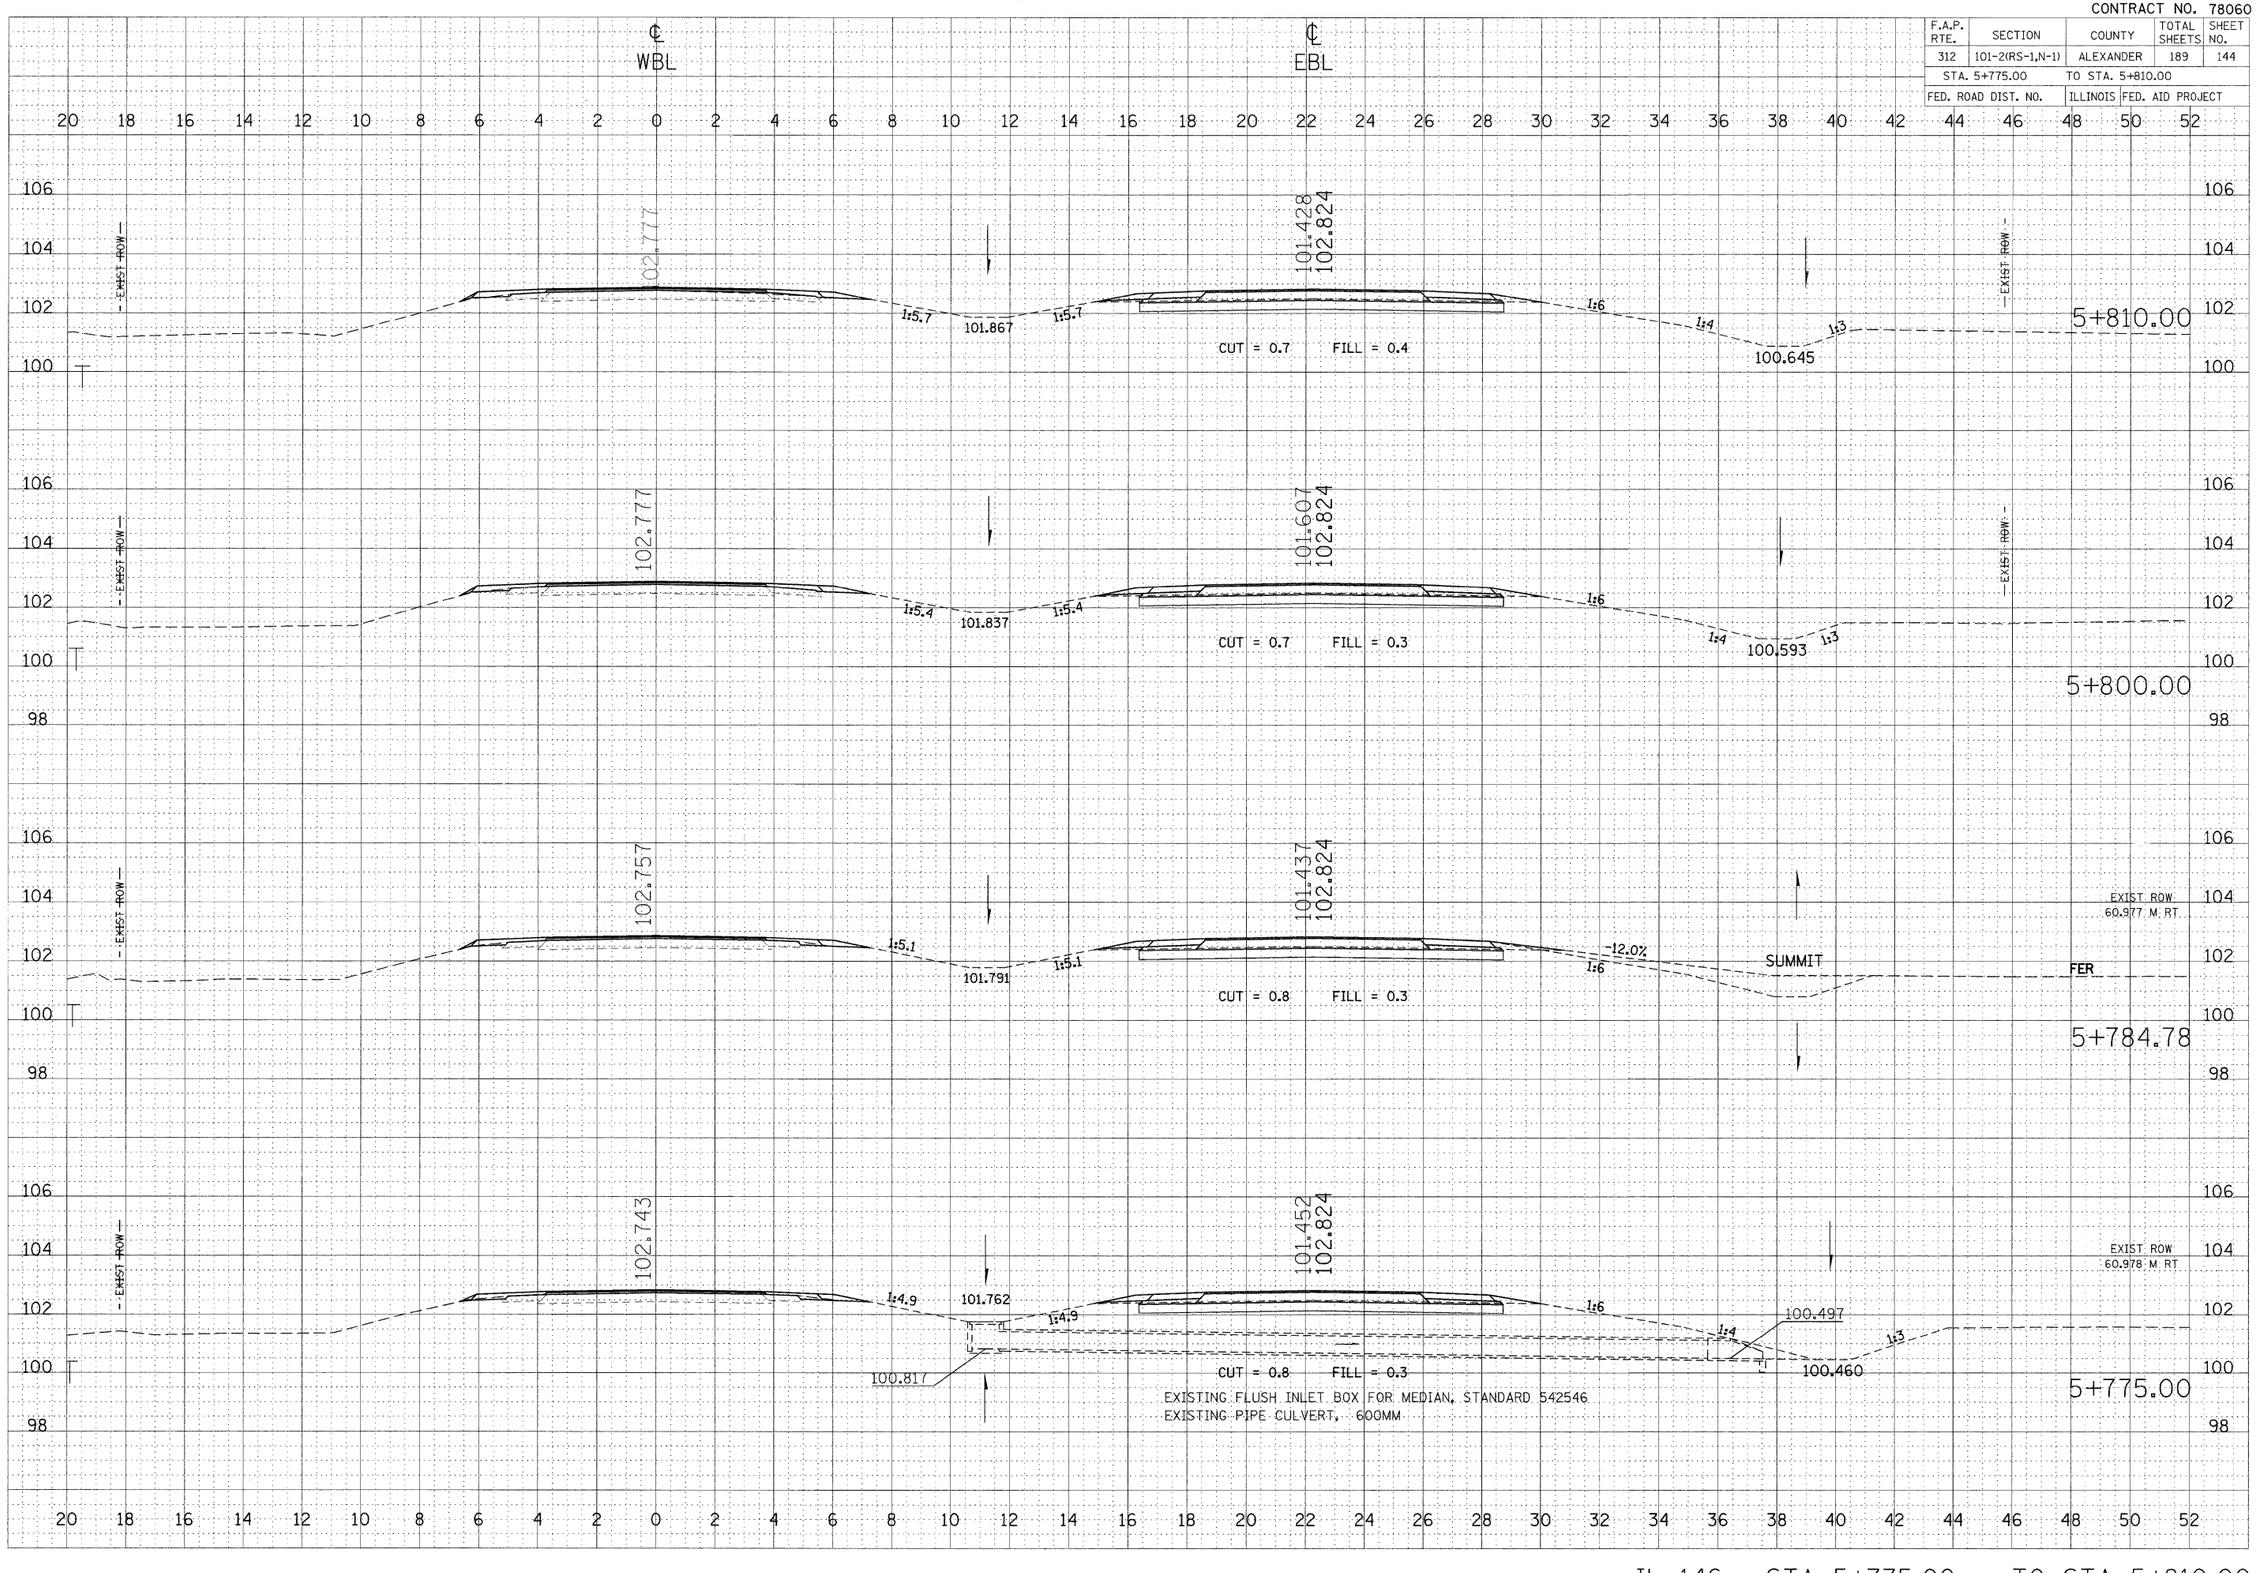

IL 146: STA 5+775.00 TO STA 5+810.00

FINAL SURVEY NOTE BOOK NO.
SURVEYED BY
PLOTTED BY
TEMPLATE
AREAS
AREAS CHECKED
BY DATE

ORIGINAL SURVEY
SURVEYED BY
PLOTTED BY
TEMPLATE
AREAS
AREAS CHECKED
NO. BY DATE

PLOT DATE = 9/17/2009
FILE NAME = c:\projects\projdocs\leftwchd1\leftwchd1_RHL15m436_RHL15m2599_RHL46shts-C2.mx82
PLOT SCALE = 100.0000 m / M.
USER NAME = leftwchd1