CONTRACT NO. 78060

F.A.P. RTE.	SECTION	COUNTY	TOTAL SHEETS	SHEET NO.
312	101-2(RS-1,N-1)	ALEXANDER	189	147
STA. 5+950.00		TO STA. 6+025.00		
FED. ROAD DIST. NO.		ILLINOIS	FED. AID PROJECT	

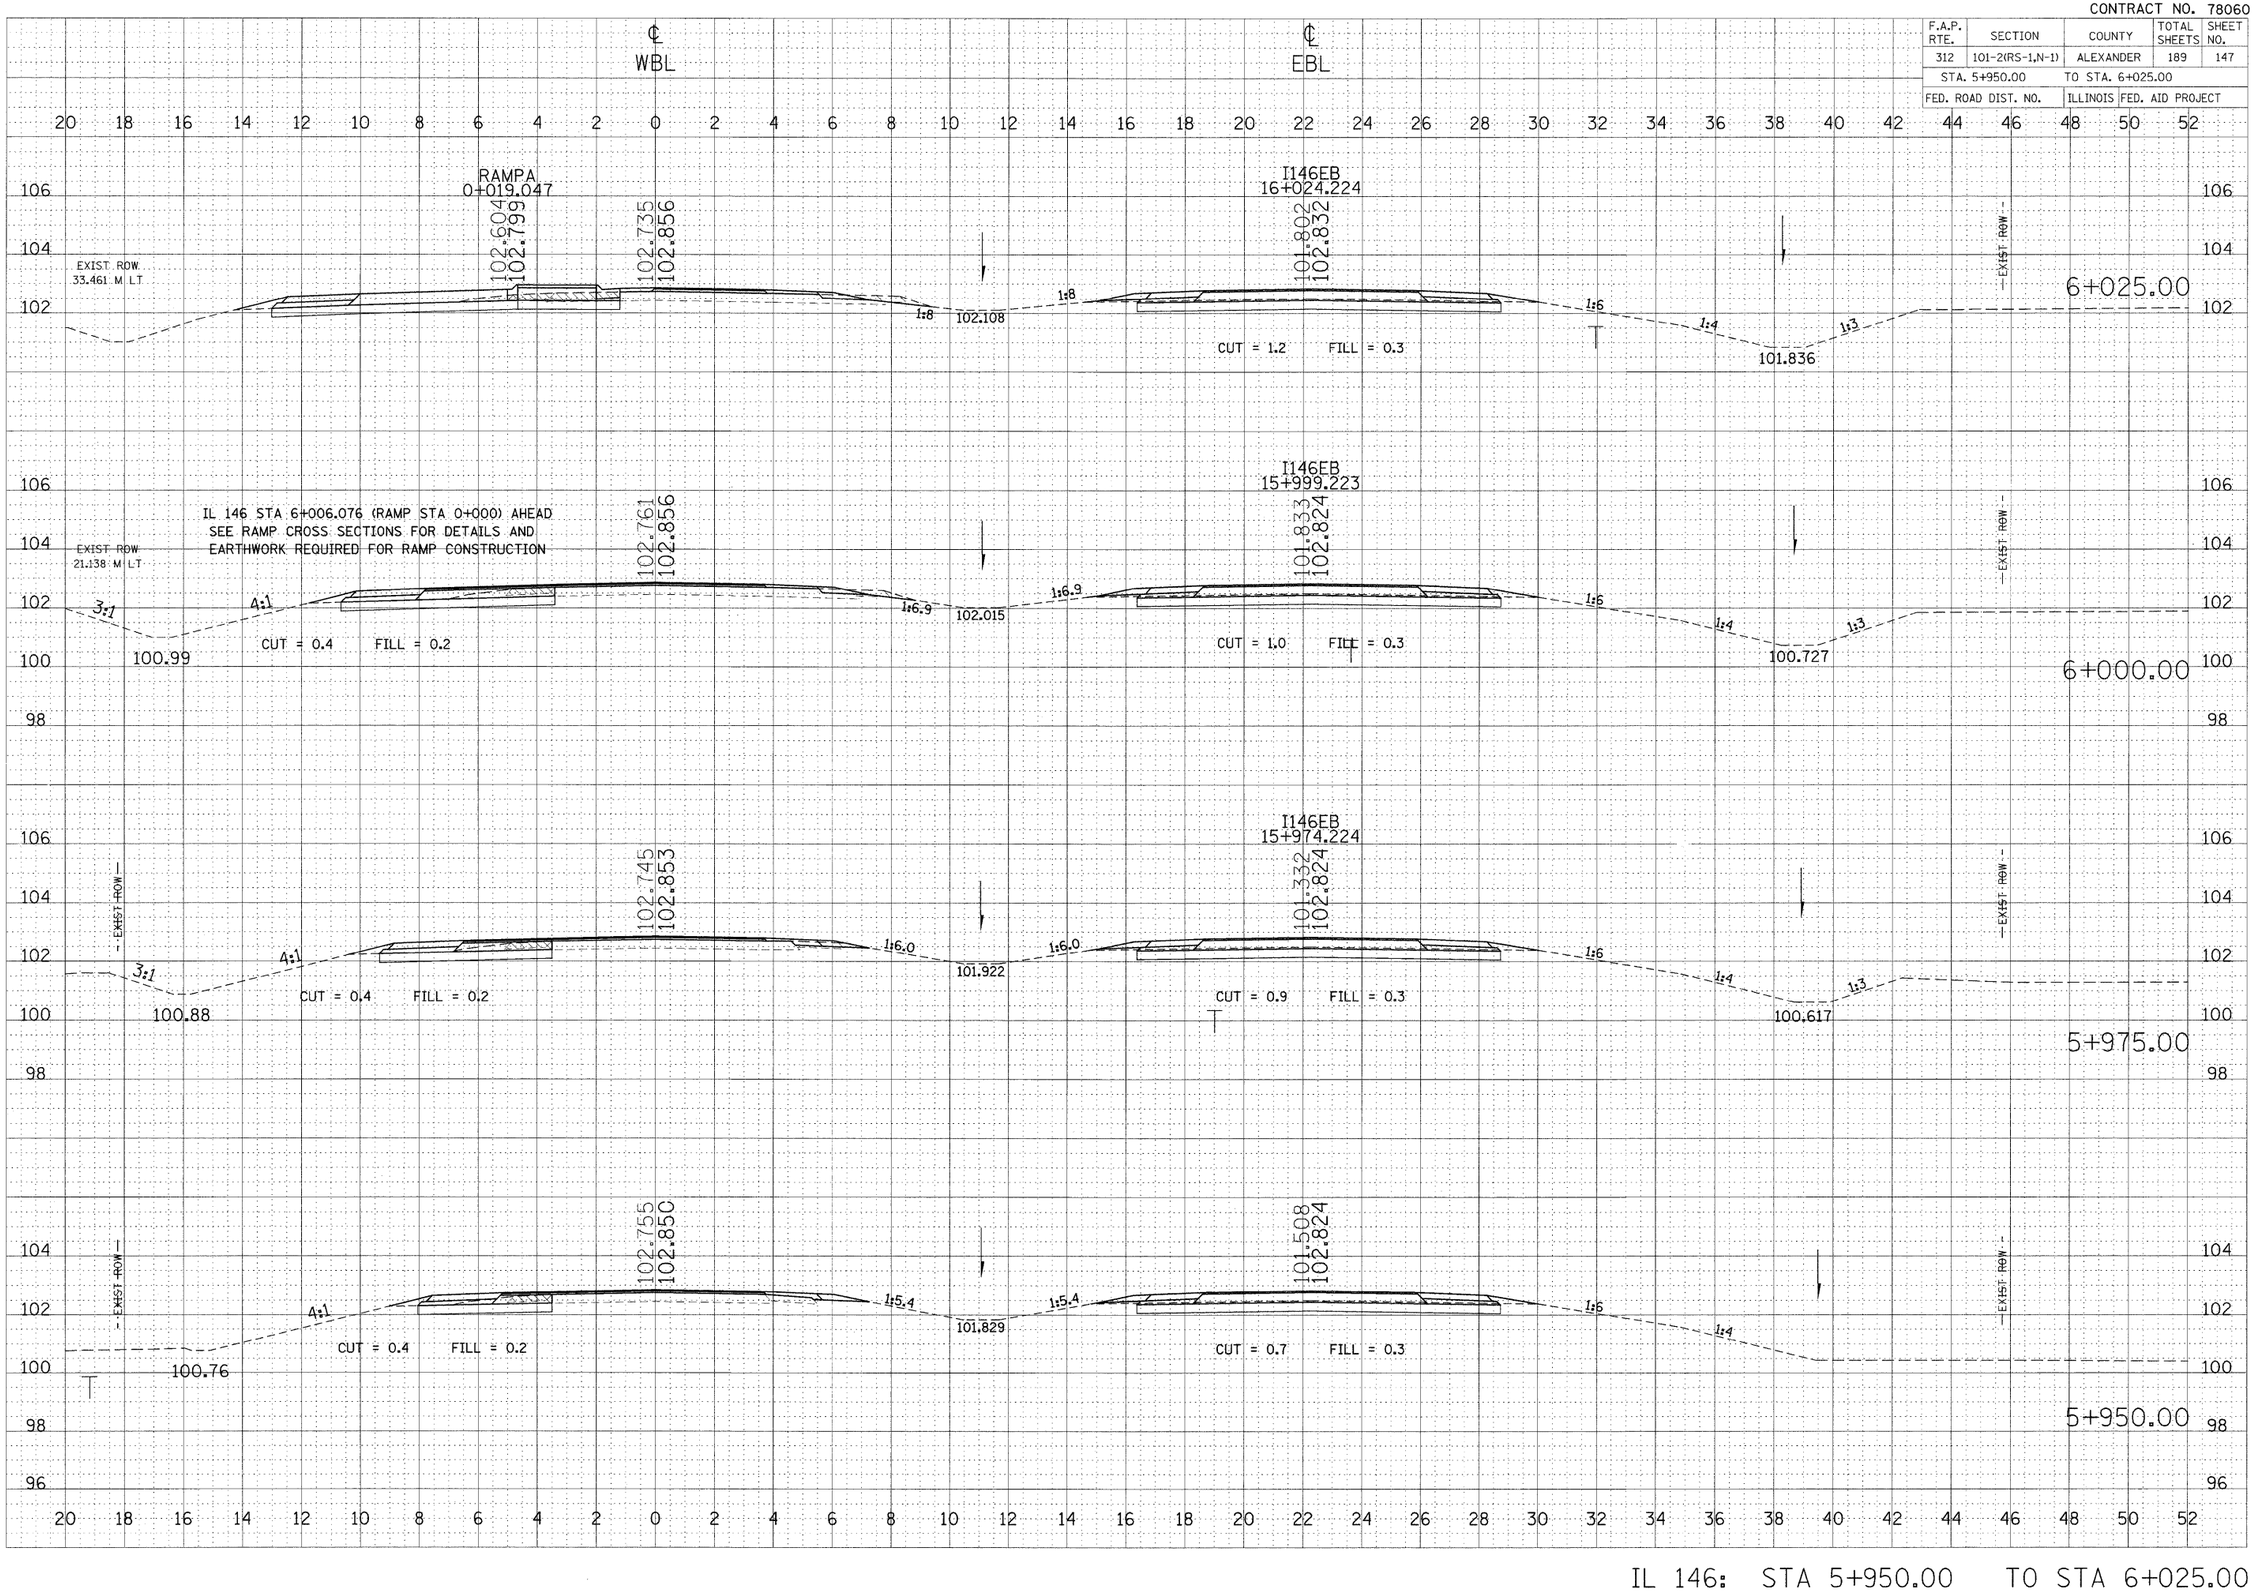

IL 146: STA 5+950.00 TO STA 6+025.00

PLOT DATE = 9/17/2009
FILE NAME = c:\projects\PWIDOT\LEFTWICH\825936\sht\825936-sht-R146sht-c2-m32
PLOT SCALE = 100.0000 m / in.
USER NAME = leftwichdl